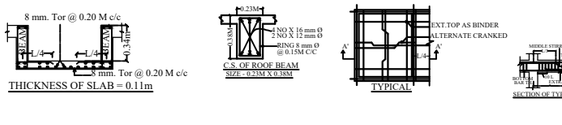

THICKNESS OF SLAB = 0.11m

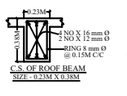

C.S. OF ROOF BEAM
SIZE - 0.23M X 0.38M

TYPICAL

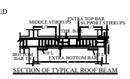

SECTION OF TYPICAL ROOF BEAM

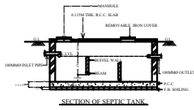

SECTION OF SEPTIC TANK

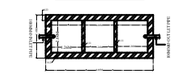

PLAN OF SEPTIC TANK

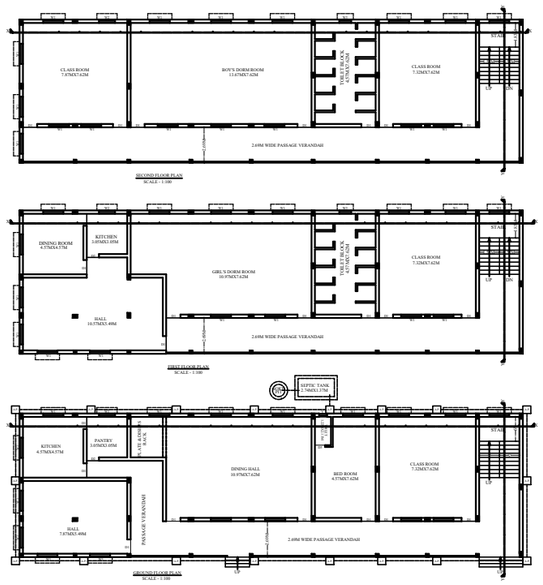

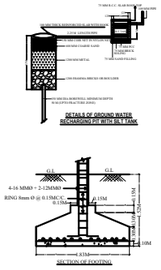

SECTION OF FOOTING

PLAN OF ISOLATED FOOTING

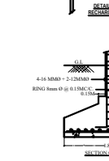

PLAN OF SOAK PIT

SECTION OF SOAK PIT

SECTION OF COLUMN.

NOTE:- ALL EXTERNAL OPENINGS MAY CHANGE AS PER ELEVATION DETAILS.

SCHEDULE OF OPENINGS

SL.NO.	MARK	SIZE	DESCRIPTION
1.	D1	1.22 M X 2.13M	Panelled single shutter door.
2.	D2	0.91 M X 2.13M	Panelled single shutter door.
3.	D3	0.76 M X 2.13M	Panelled single shutter door.
4.	W1	1.52 M X 1.22 M	Panelled single shutter door.
5.	W2	1.22 M X 1.22 M	Panelled single shutter door.
6.	W3	0.91 M X 1.22 M	Panelled single shutter door.
7.	V	0.61M X 0.61M	Cop hong steel ventelator.

GENERAL SPECIFICATION :-

FOUNDATION	: PLAIN CEMENT CONCRETE AS PER DESIGN. R.C.C. COLUMN FOOTING & COLUMN AS PER DESIGN & DRAWING.
SUPER STRUCTRE	: R.C.C. COLUMN AND BEAM AS PER STRUCTURAL DESIGN. 0.23M THK. EXTERNAL WALL & 0.11M THK. PARTITION WALL IN CEMENT MORTAR. R.C.C. ROOF SLAB AS PER STRUCTURAL DESIGN.
FLOOR	: I.P.S FLOORING ON P.C.C. BED ALL OVER FLOOR
INTERNAL FINISH	: WHITE WASHING OVER CEMENT PLASTER
SANITARY	: VITROUS CHAINA SANITARY WARE G.I. PIPE WATER SUPPLY. C.I. PIPE FOR DISPOSAL.
DOORS & WINDOWS	: AS PER SCHEDULE
ELECTRICAL	: COPPER CONDUCTOR WITH P.V.C. CONDUIT.

PROPOSED RESIDENTIAL BUILDING FOR :-

SHRISHTI KUMARI W/O RAVI RANJAN KUMAR

PLOT NO.	: 90/1780
KHATA NO.	: 232
P.S.	: KANDRA
THANA NO.	: 45
MAUZA	: KANDRA
HALKA NO.	: 06
DISTRICT	: SERAIKELLA KHARSAWAN

ALL FLOOR PLAN SECTION & ELEVATION DRG.

SIGNATURE OF ARCHITECT / ENGINEER

SCALE 1:100, 1:100 | SHEET NO.- 1 OF 1

SIGNATURE OF OWNER

APPROVED AUTHORITY

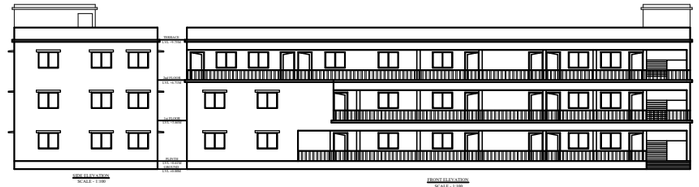

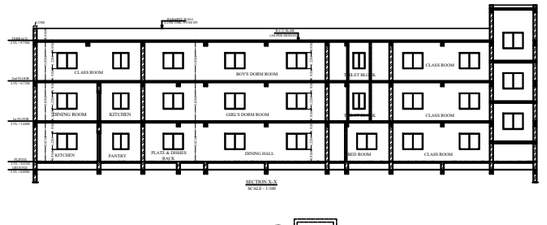

SECTION X-X
SCALE - 1:100

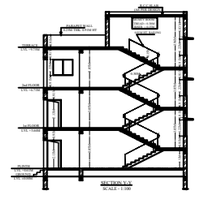

SECTION Y-Y
SCALE - 1:100

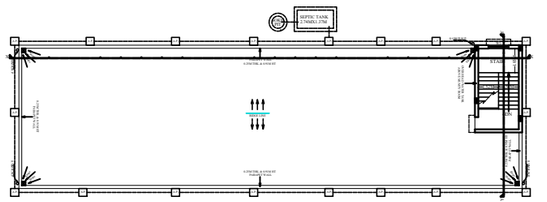

GENERAL SPECIFICATION :-

FOUNDATION	: PLAIN CEMENT CONCRETE AS PER DESIGN. R.C.C. COLUMN FOOTING & COLUMN AS PER DESIGN & DRAWING.
SUPER STRUCTRE	: R.C.C. COLUMN AND BEAM AS PER STRUCTURAL DESIGN. 0.23M THK. EXTERNAL WALL & 0.11M THK. PARTITION WALL IN CEMENT MORTAR. R.C.C. ROOF SLAB AS PER STRUCTURAL DESIGN.
FLOOR	: I.P.S FLOORING ON P.C.C. BED ALL OVER FLOOR
INTERNAL FINISH	: WHITE WASHING OVER CEMENT PLASTER
SANITARY	: VITROUS CHAINA SANITARY WARE G.I. PIPE WATER SUPPLY. C.I. PIPE FOR DISPOSAL.
DOORS & WINDOWS	: AS PER SCHEDULE
ELECTRICAL	: COPPER CONDUCTOR WITH P.V.C. CONDUIT.

PROPOSED RESIDENTIAL BUILDING FOR :-

SHRISHTI KUMARI W/O RAVI RANJAN KUMAR

PLOT NO.	: 90/1780
KHATA NO.	: 232
P.S.	: KANDRA
THANA NO.	: 45
MAUZA	: KANDRA
HALKA NO.	: 06
DISTRICT	: SERAIKELLA KHARSAWAN

ALL FLOOR PLAN SECTION & ELEVATION DRG.

SIGNATURE OF ARCHITECT / ENGINEER

SCALE 1:100, 1:100 | SHEET NO.- 1 OF 1

SIGNATURE OF OWNER

APPROVED AUTHORITY