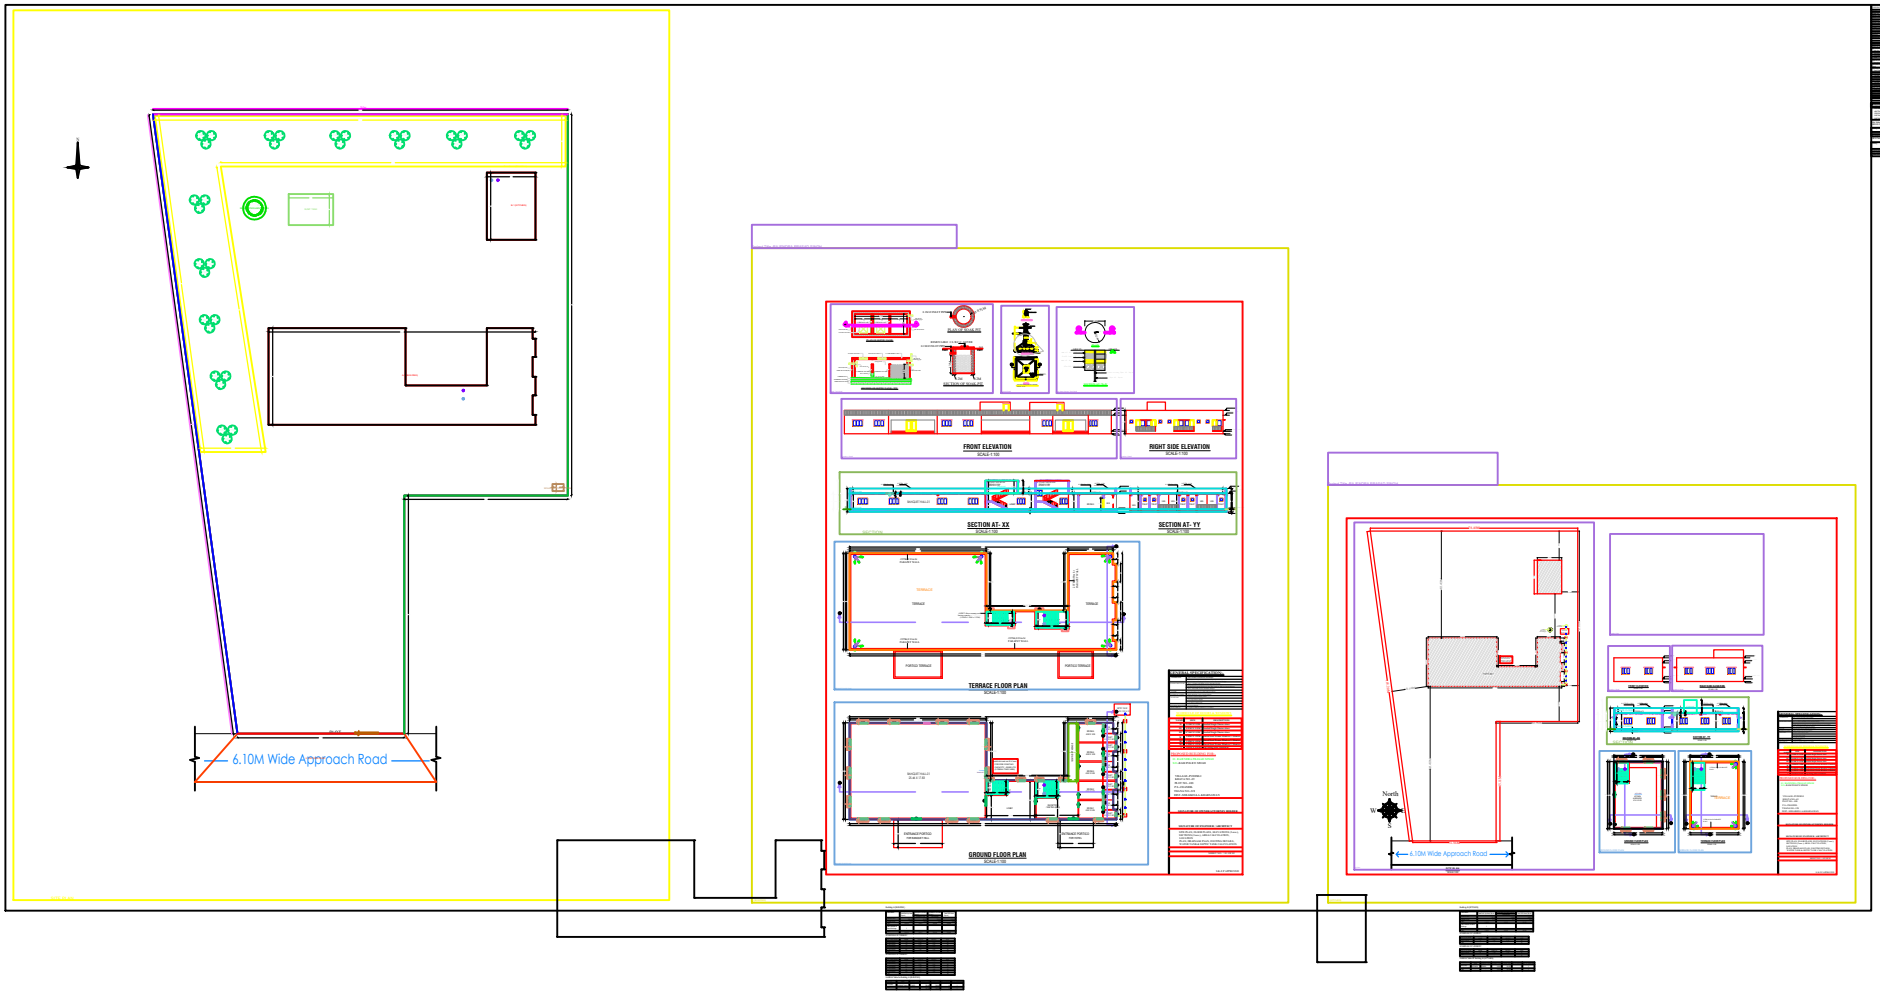
6.10M Wide Approach Road
FRONT ELEVATION
SCALE 1:100
RIGHT SIDE ELEVATION
SCALE 1:100
SECTION AT- XX
SCALE 1:100
SECTION AT- YY
SCALE 1:100
TERRACE FLOOR PLAN
SCALE 1:100
GROUND FLOOR PLAN
SCALE 1:100
North
6.10M Wide Approach Road