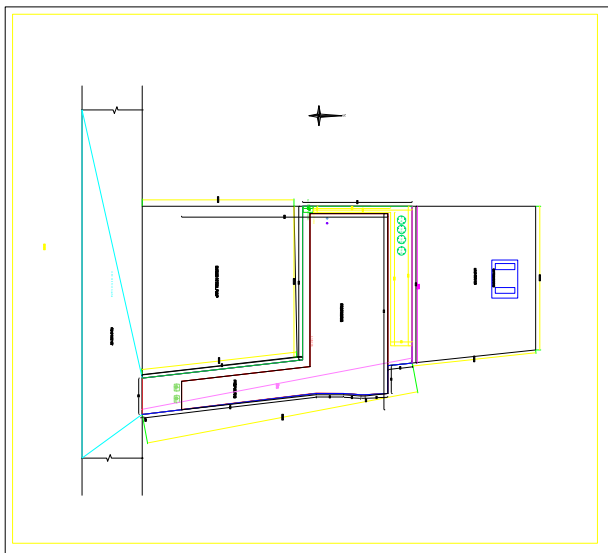

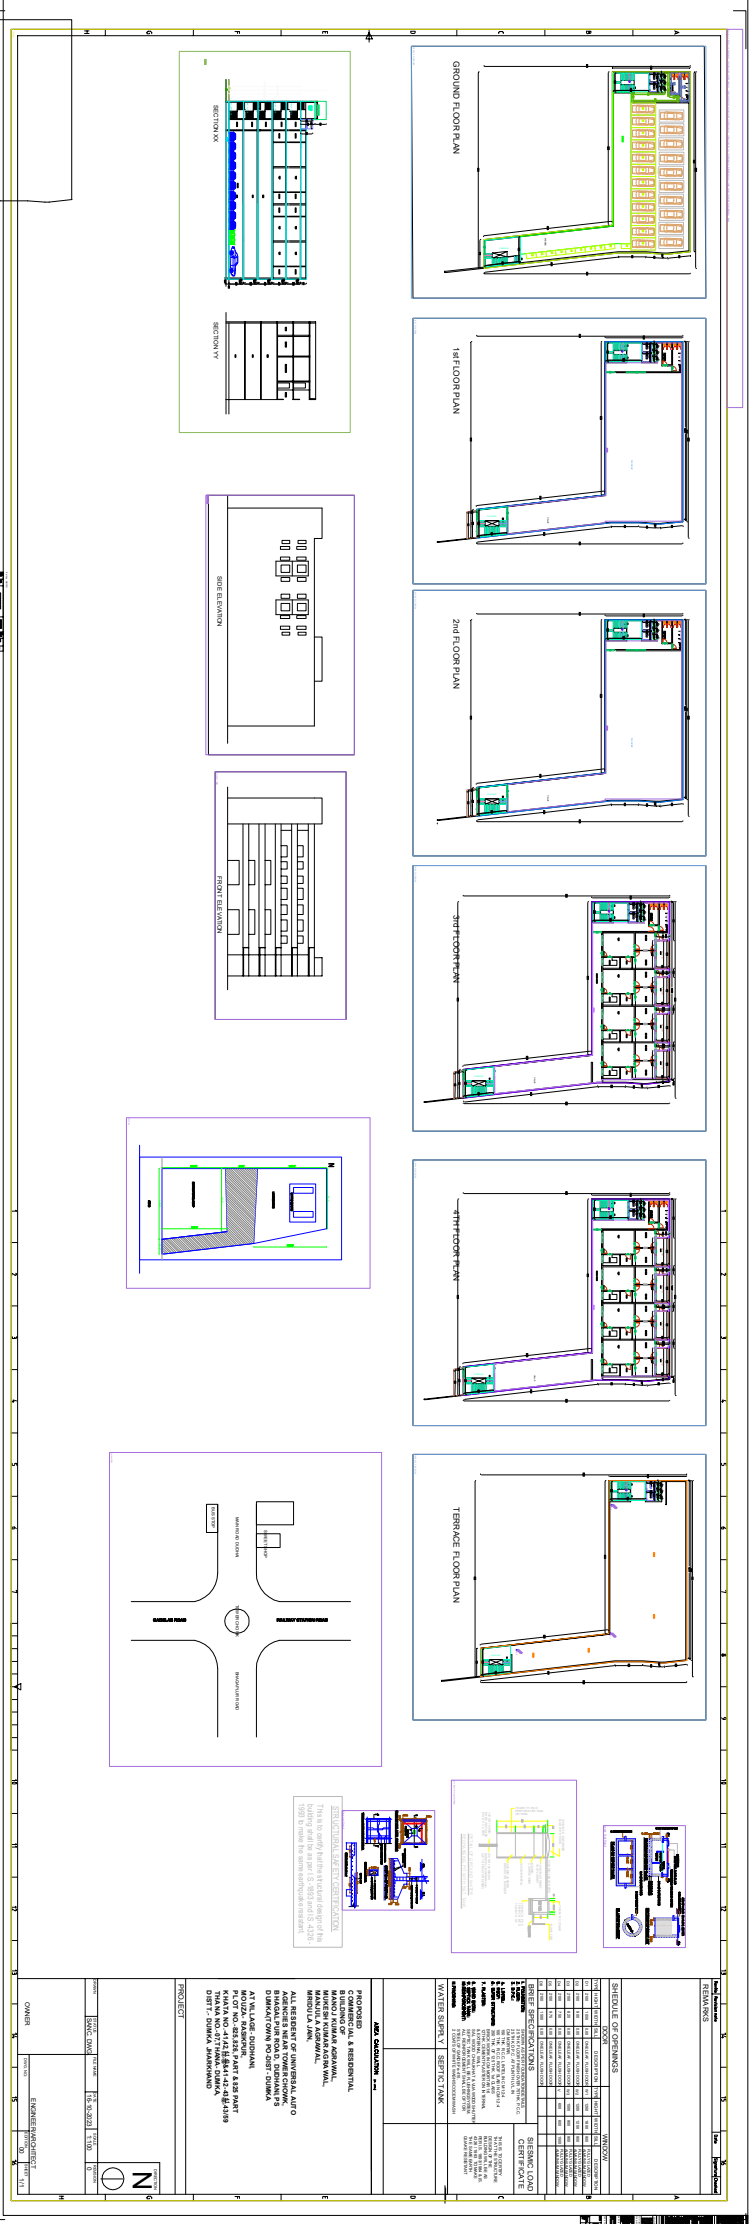
SECTION XX
SECTION YY
SIDE ELEVATION
FRONT ELEVATION
GROUND FLOOR PLAN
1st FLOOR PLAN
2nd FLOOR PLAN
3rd FLOOR PLAN
4TH FLOOR PLAN
TERRACE FLOOR PLAN
MAHESH KUMAR AGRAWAL
MANJULA AGRAWAL
ALL RESIDENT OF HINDUBAG AUTO AGENCIES NEAR TOWER CHOWK
DUMKA TOWN PO-DIST-DUMKA
AT MI LADE -RUDHANI
PO-DIST-DUMKA-JHARKHAND
PLOT NO-2142 (P) & 2143 (P)
KHATA NO-141 (P) & 142 (P)
THANA NO-577 THANA-DUMKA
DIST:- DUMKA JHARKHAND
OWNER
ENGINEER/ARCHITECT
PROJECT
SCALE
DATE
SHEET NO.
SHEET SIZE
SHEET DWG. NO.
SCHEDULE OF OPENINGS
DOOR
WINDOW
REMARKS
SECTION CERTIFICATE
WATER SUPLY
SEPTIC TANK
PROPOSED
COMMERCIAL & RESIDENTIAL
BUILDING OF
SIDE MARGIN
FRONT MARGIN
REAR MARGIN
ROAD WIDTH
ROAD WIDTH
SERVICE WATER LINE
SEWER LINE
ELECTRIC LINE
TELEPHONE LINE
ROAD MAP
N