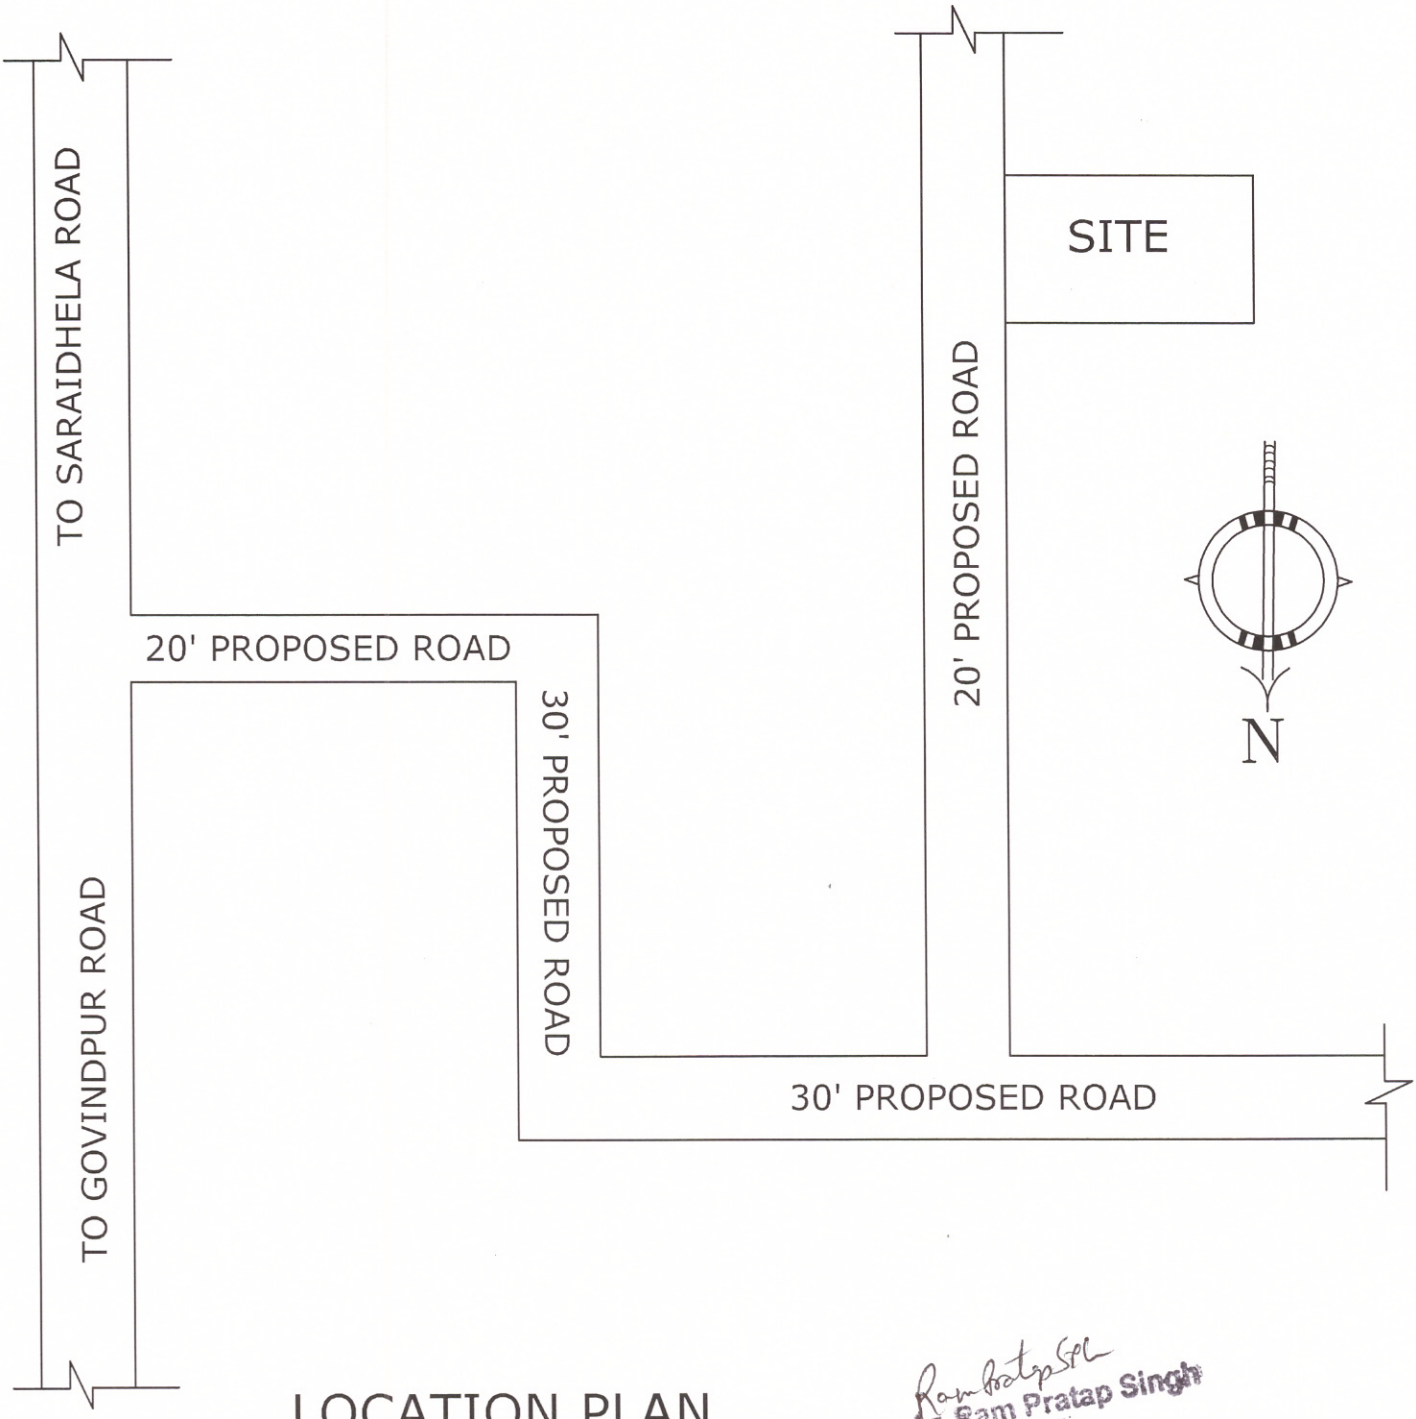

LOCATION PLAN

NOT TO SCALE

Ar. Ram Pratap Singh
B.Arch. M.COA
COA :- CA/09/46576
MADA : MADA/ARC/0024/2019

कुमारी सुधा देवी

Location Plan