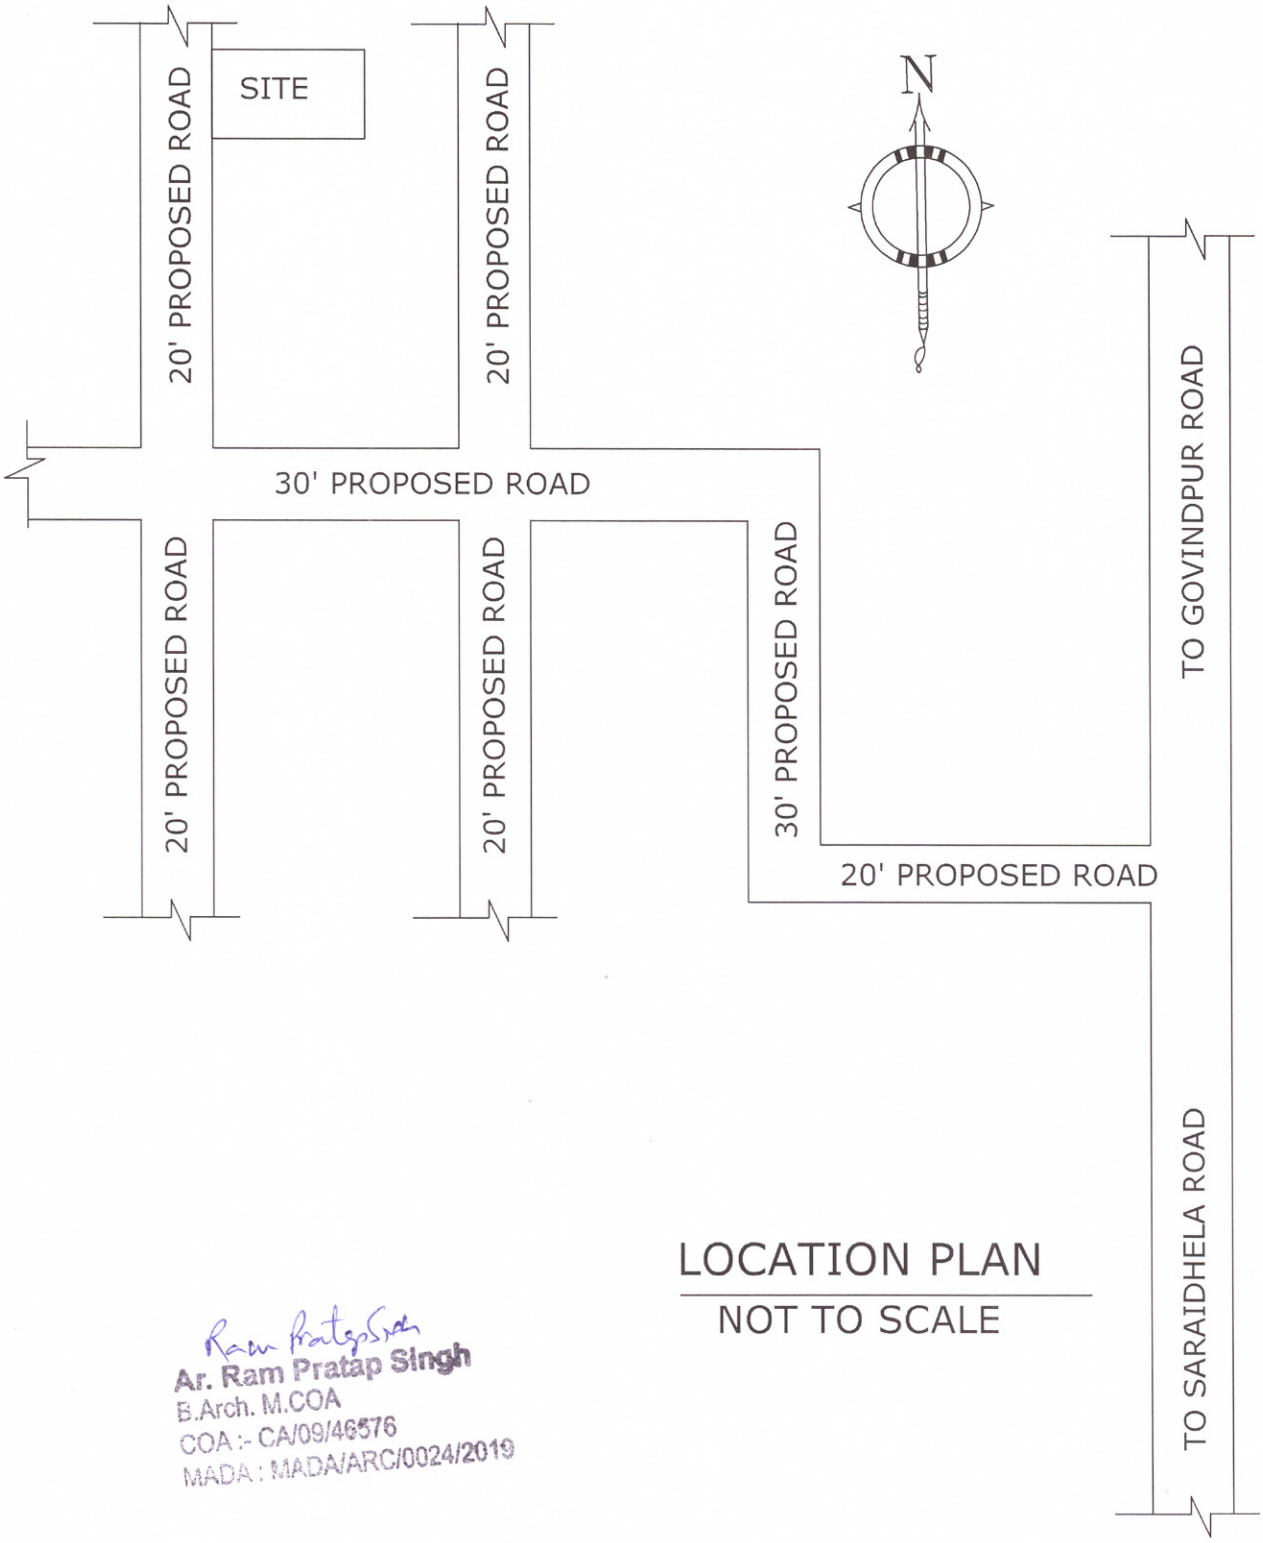

LOCATION PLAN

NOT TO SCALE

Ram Pratap Singh
Ar. Ram Pratap Singh
B.Arch. M.COA
COA :- CA/09/46576
MADA : MADA/ARC/0024/2019

Location Plan

Archma Singh