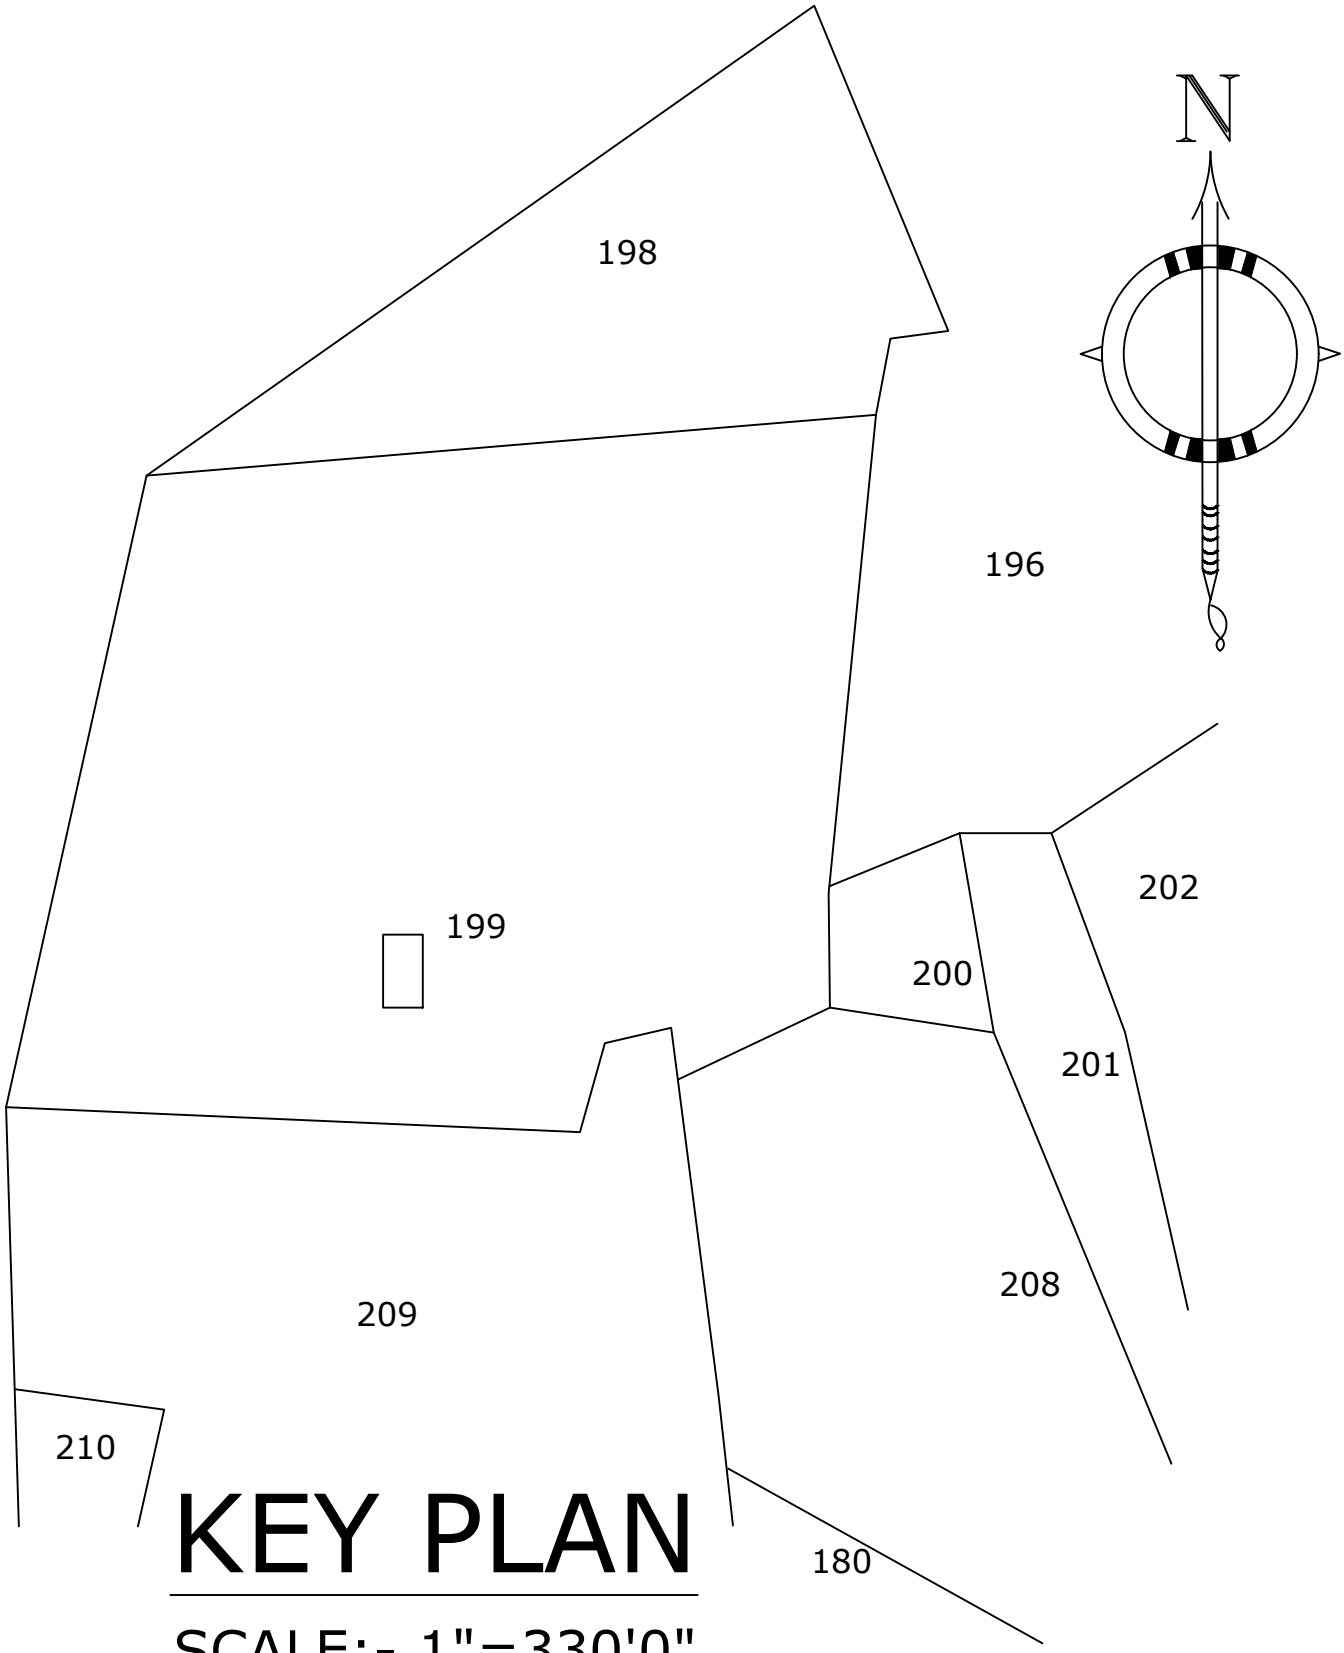

KEY PLAN

SCALE:- 1"=330'0"

Key Plan