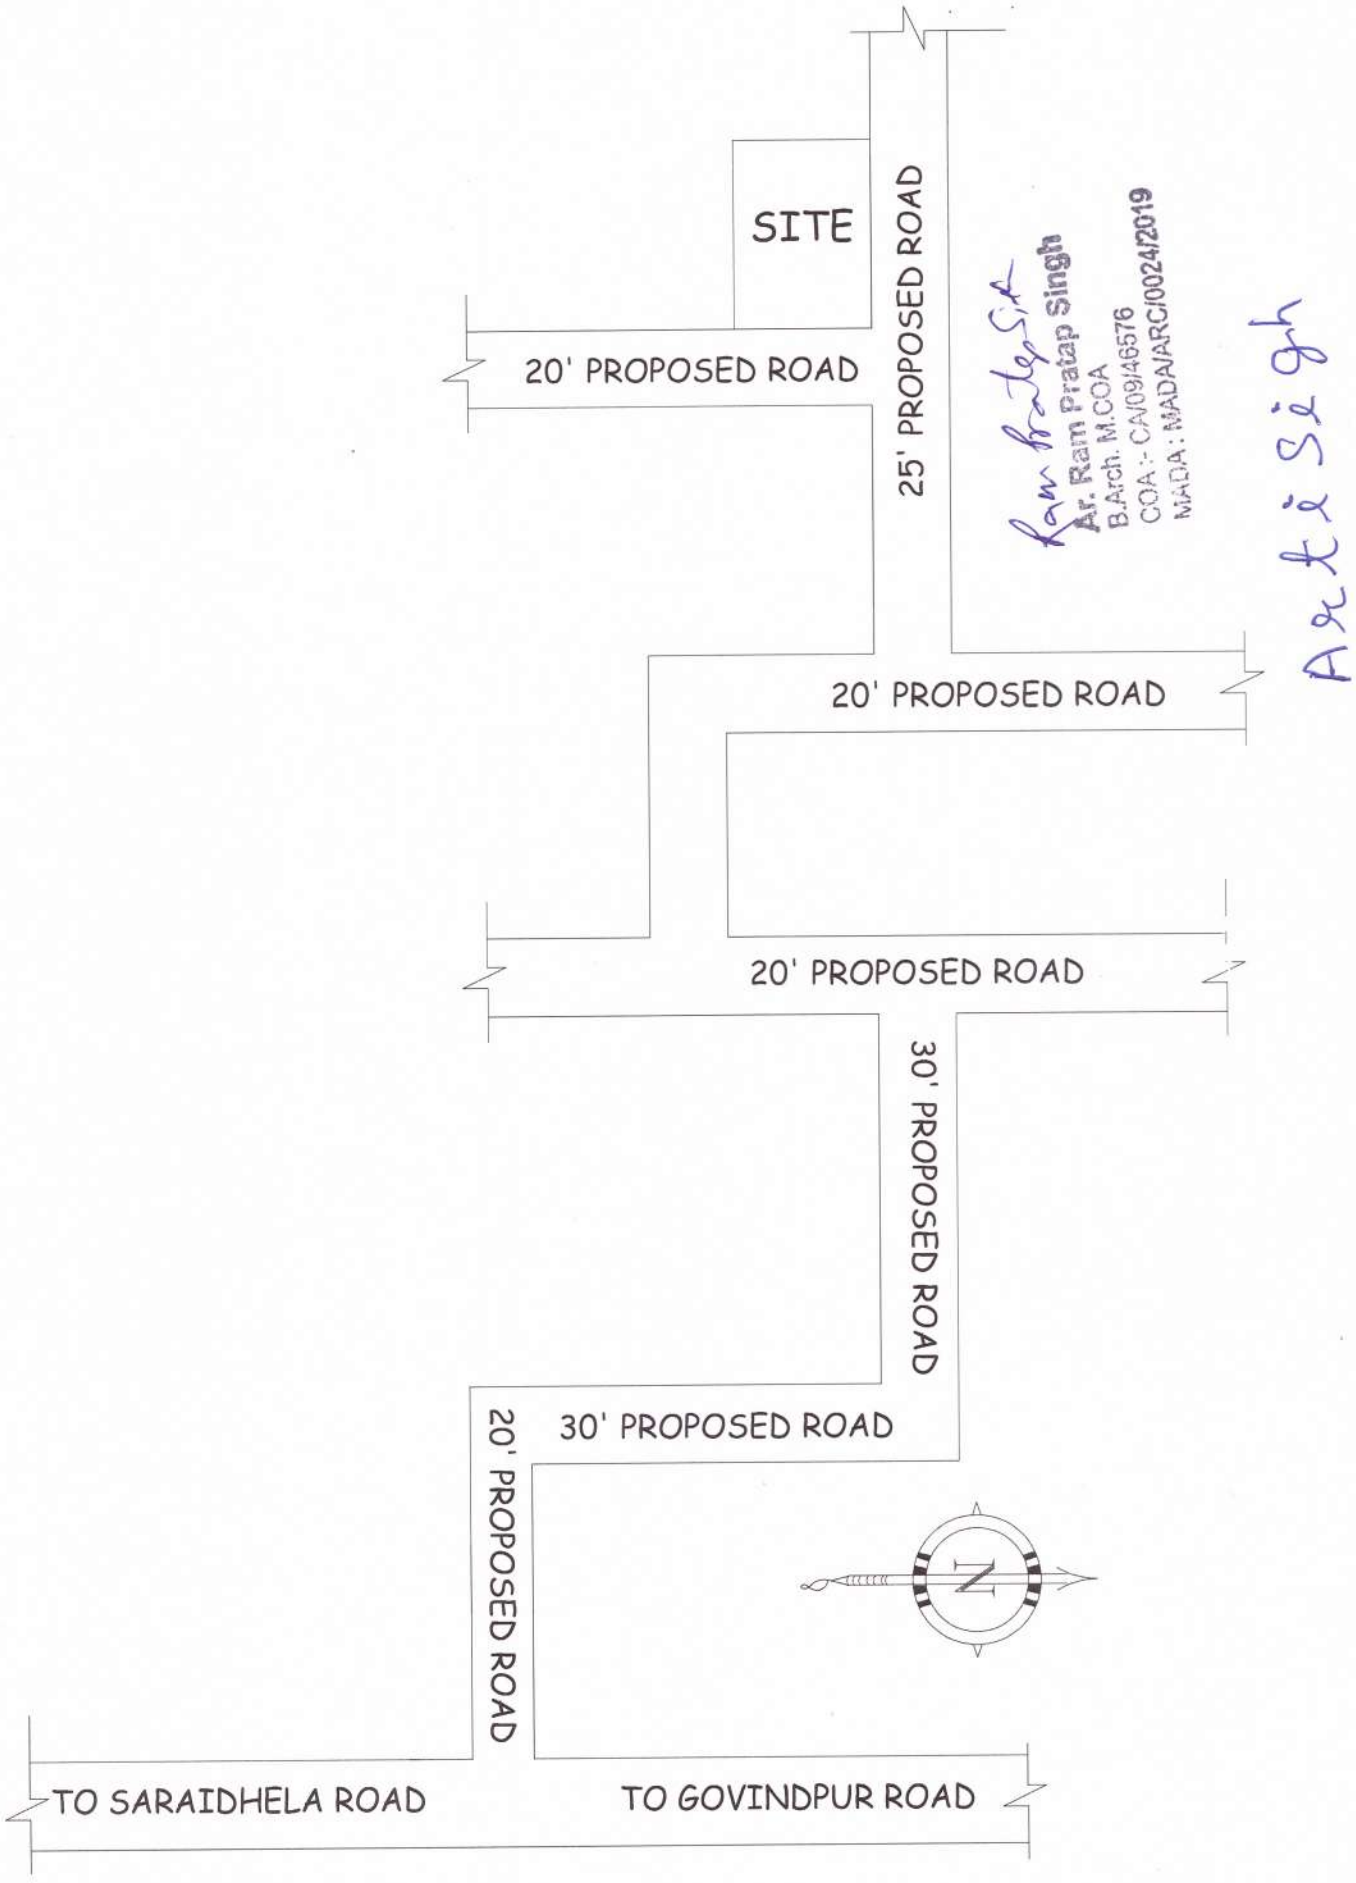

Ram Pratap Singh
Ar. Ram Pratap Singh
B.Arch. M.COA
COA :- CA/09/46576
MADA : MADA/ARC/00024/2019

Archi Sigh

LOCATION PLAN

NOT TO SCALE