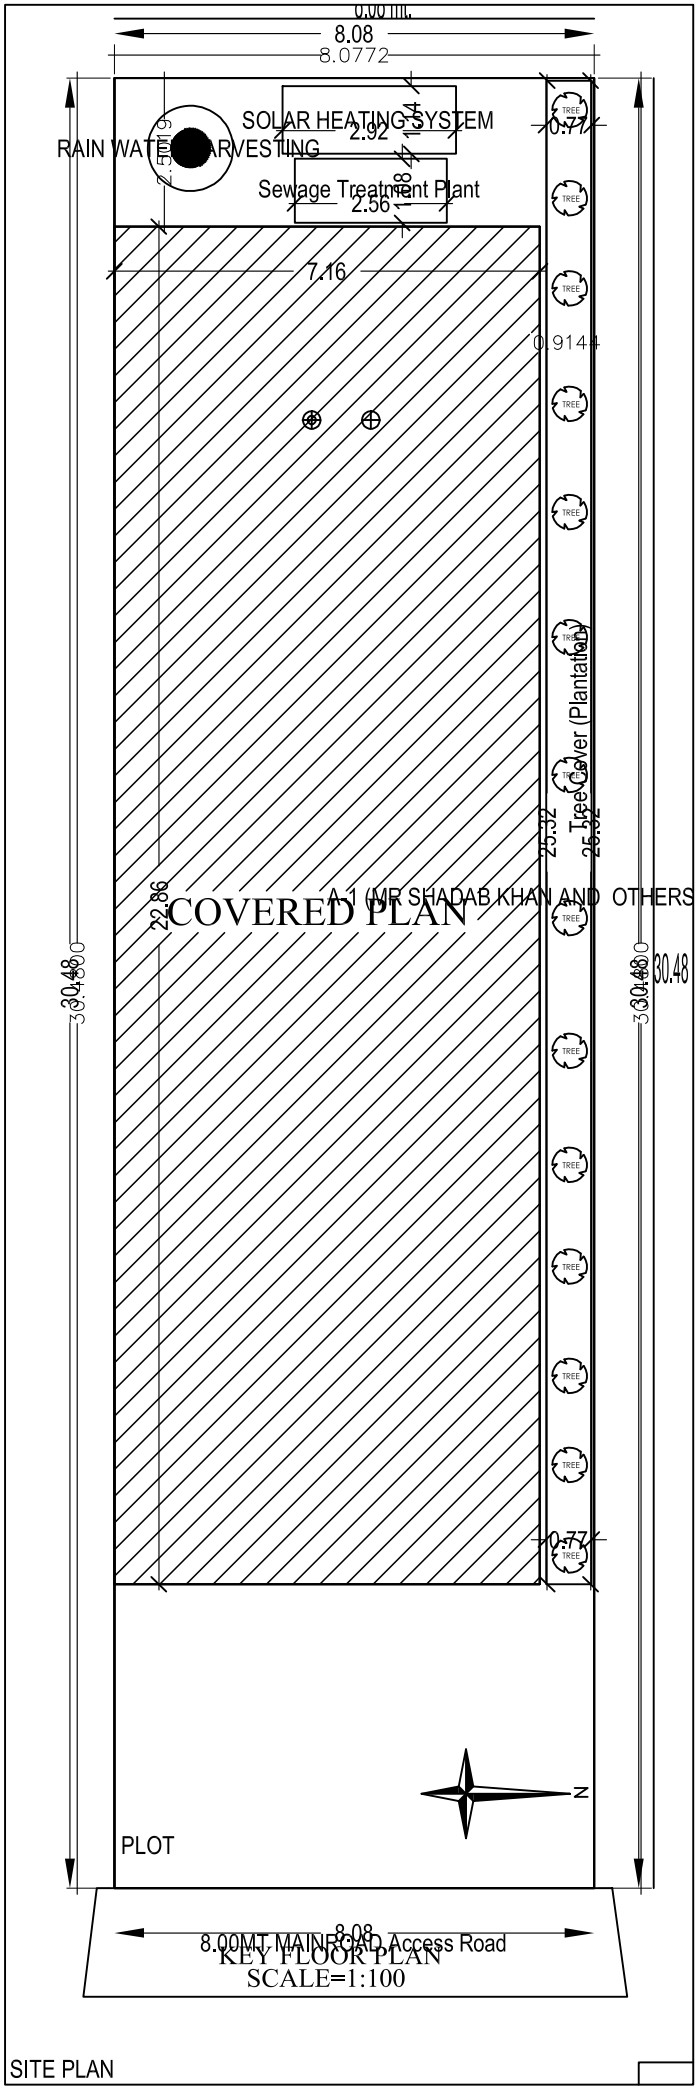

KEY FLOOR PLAN
SCALE=1:100

SITE PLAN