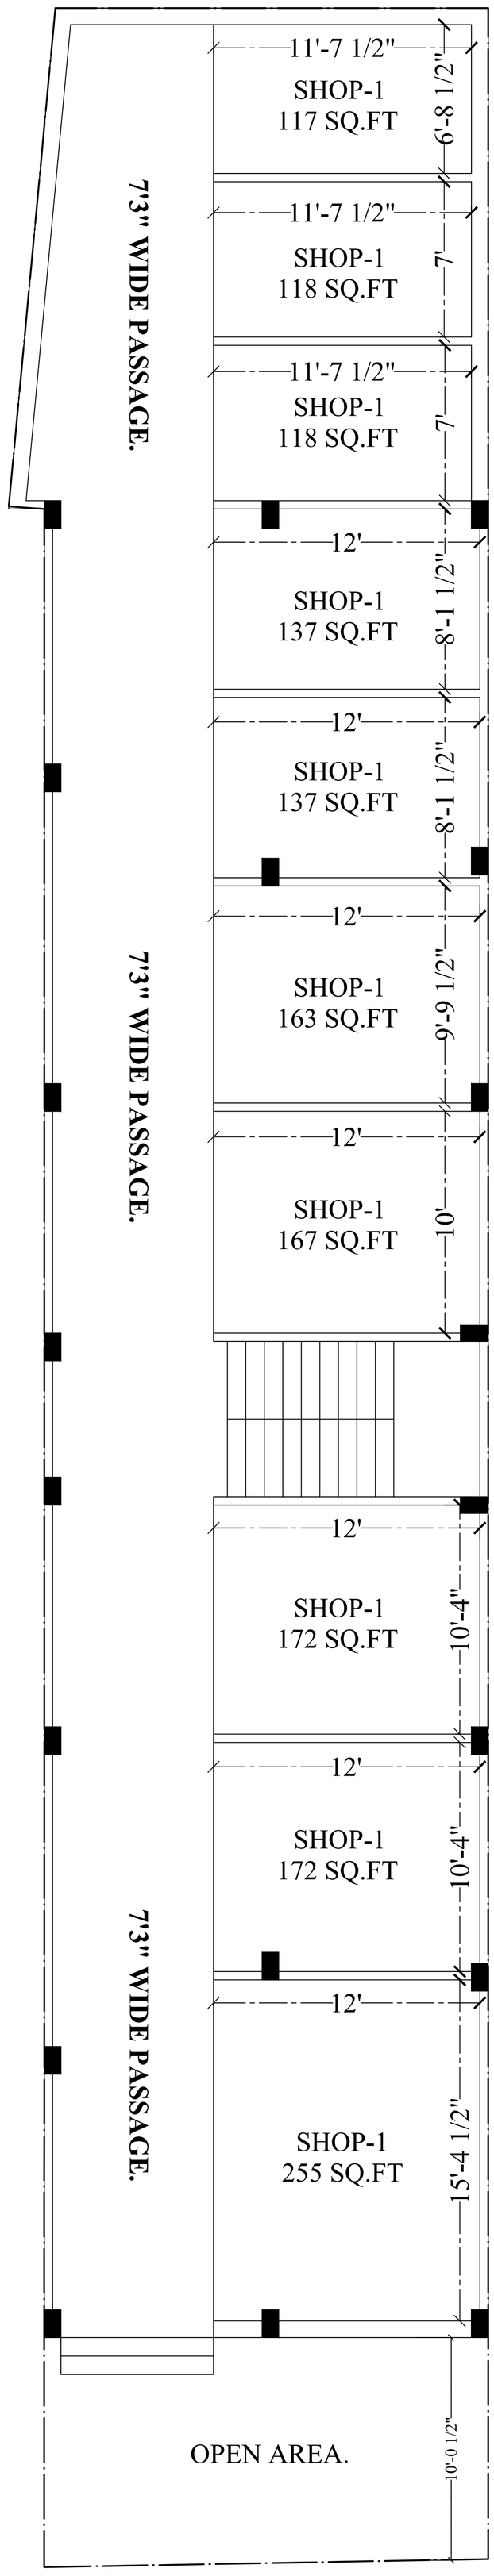

GROUND FLOOR PLAN.

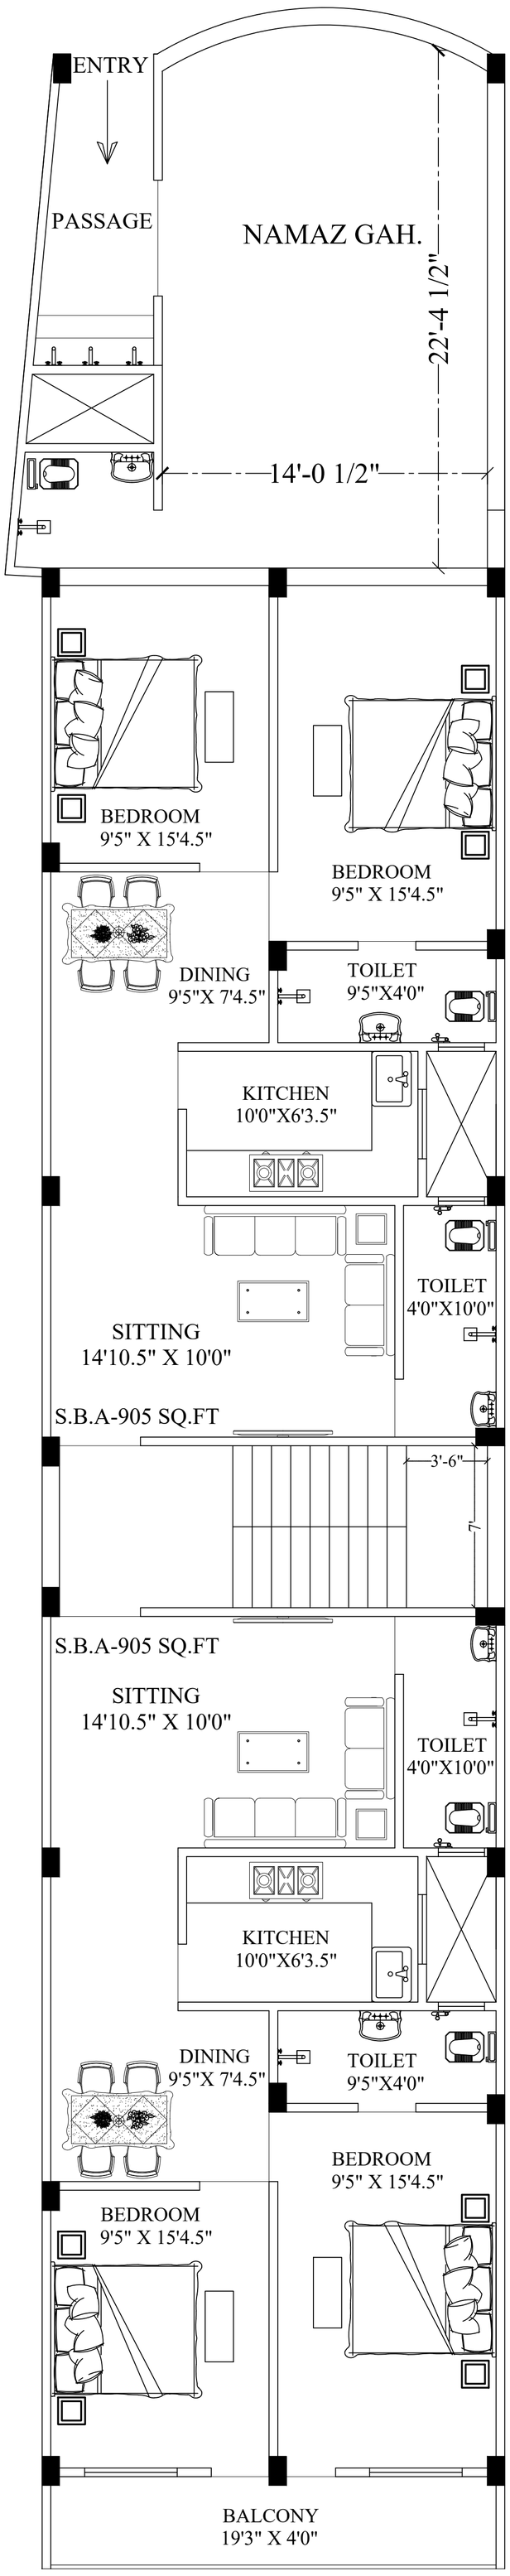

FIRST FLOOR PLAN.

CLIENT NAME : MR SADIQUE KHAN.
DATE : 10-07-2021
BAGANSHAHI PLAN.