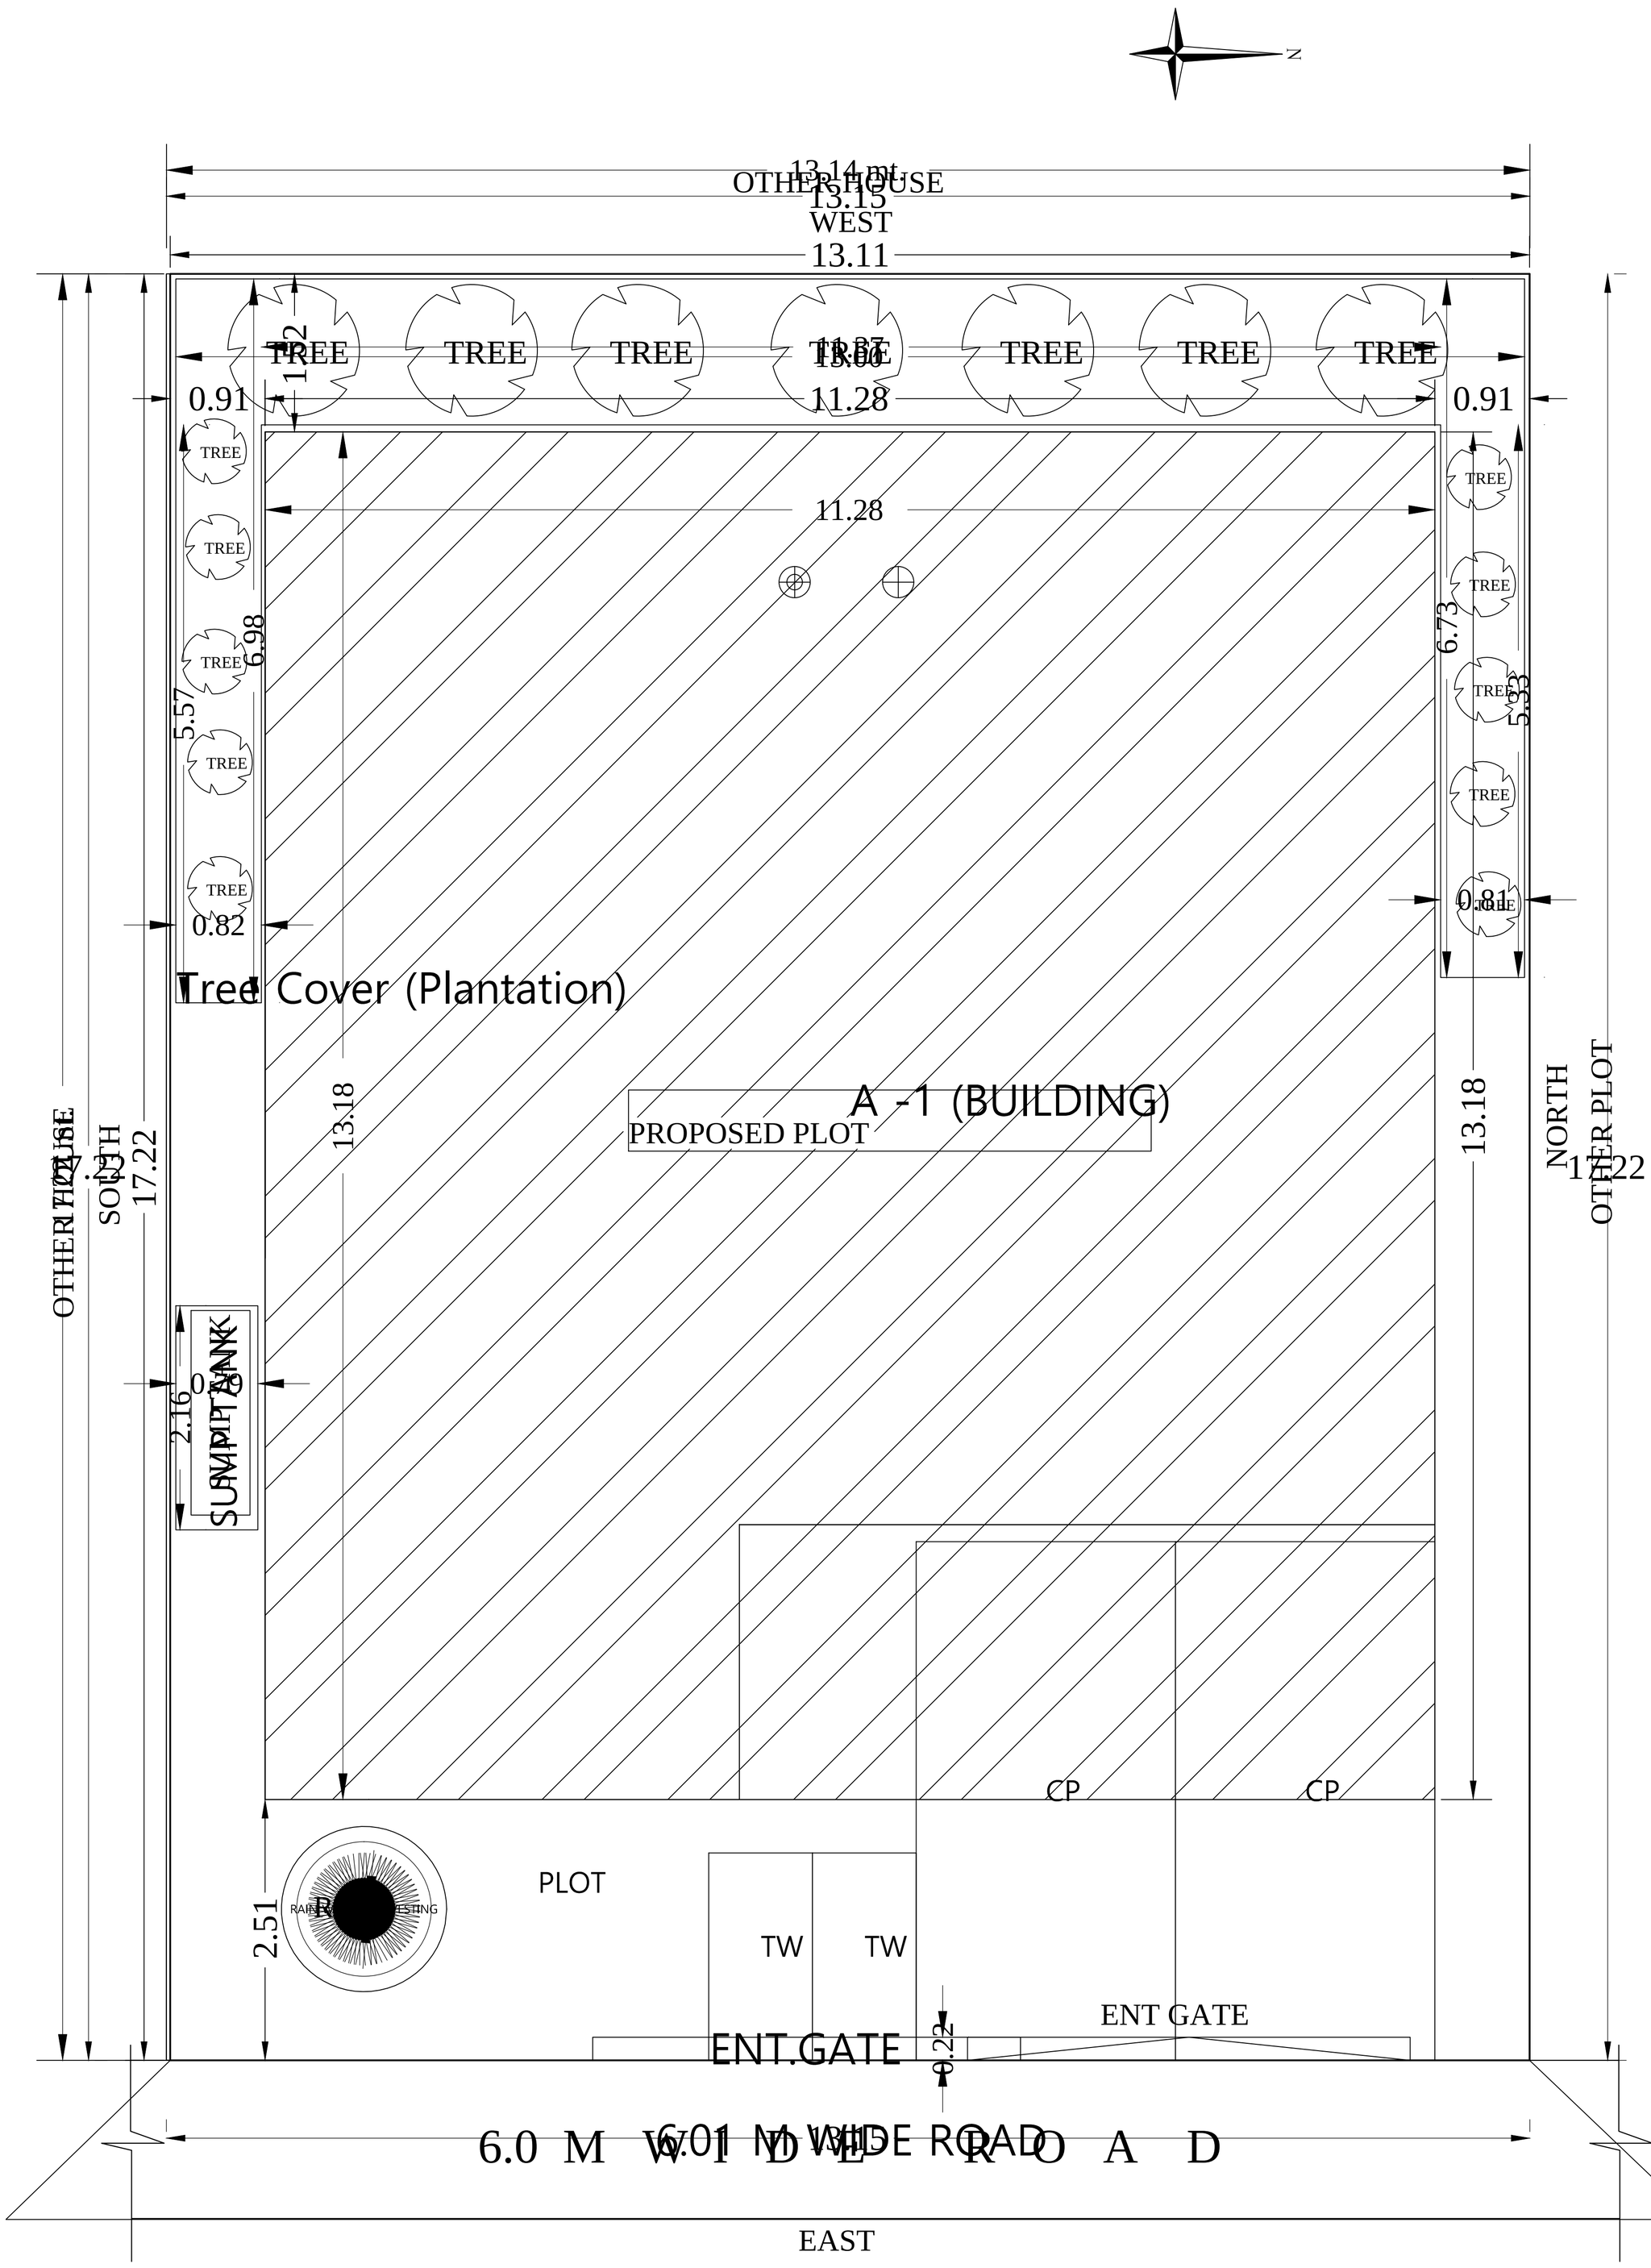

SITE PLAN

SITE PLAN