Plan of mouza chas sheet No 6 Thana chas Thana-Pargana Khasfel District: Bokaro

Scale - 1" = 330'-0"

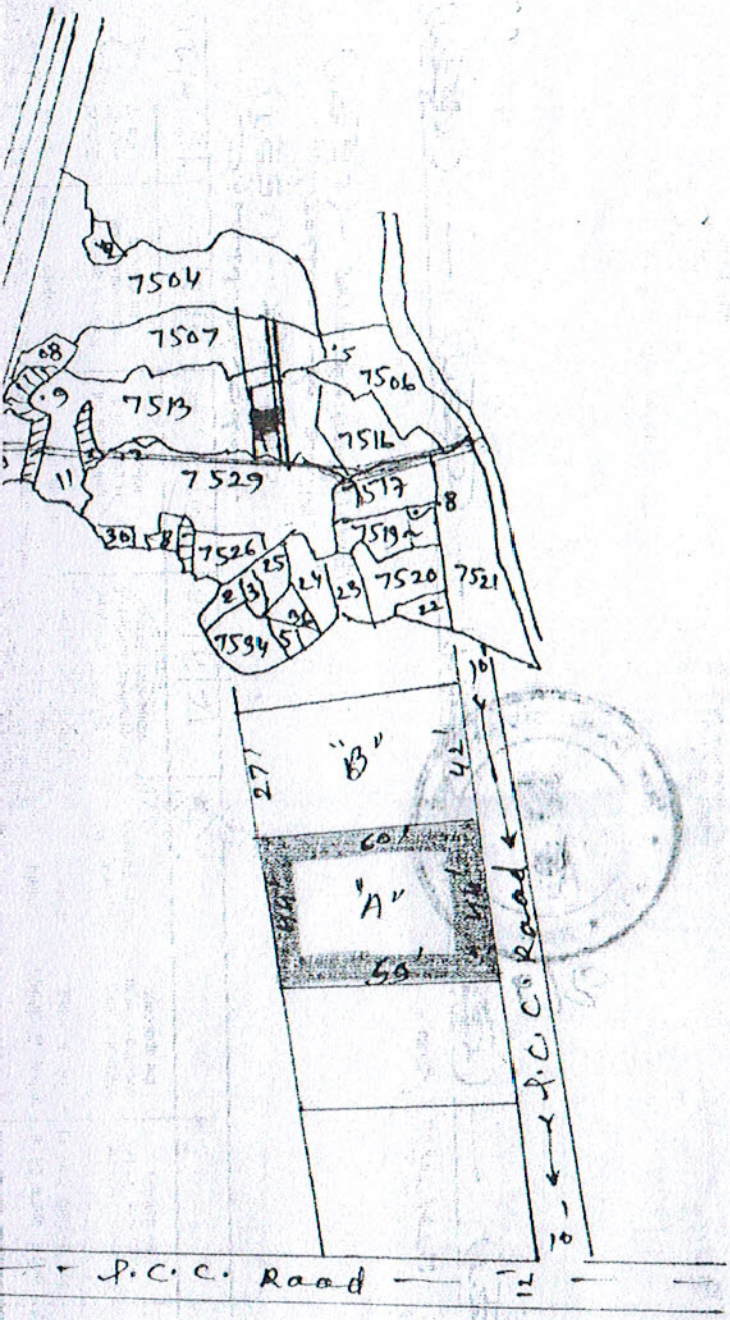

Schedule of land Ref clour "A" marka.

Khata No	Plot No	Area
730	7514	06 Dec

Vendor → Sri Suresh prasad s/o Late Sau of chas Tola Bonshidih P/chas District Bokaro.

Vendee → Sri Sanjeet Kumar s/o Late Rajeshwer prasad of Jainamore P/S Jaridih District Bokaro.

Boundary. N → Shashi Kant Gupta

S → Lila Devi

E → 10' wide Road

W → Smt Priyanka Kumari

Suresh Prasad
08/09/2020

True Copy
Passed by Amit
Geo Clerk
Bok

प्रतिलिपि के लिए आवेदन की तारीख
Date of Application for the copy