PRODUCED BY AN AUTODESK EDUCATIONAL PRODUCT

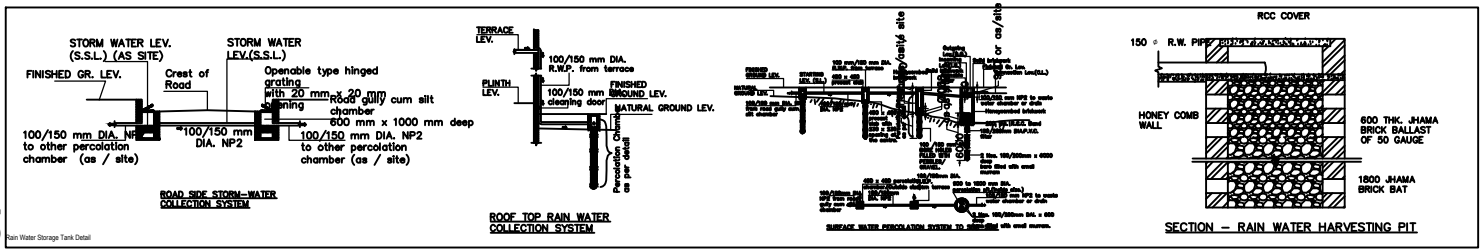

Rain Water Storage Tank Detail

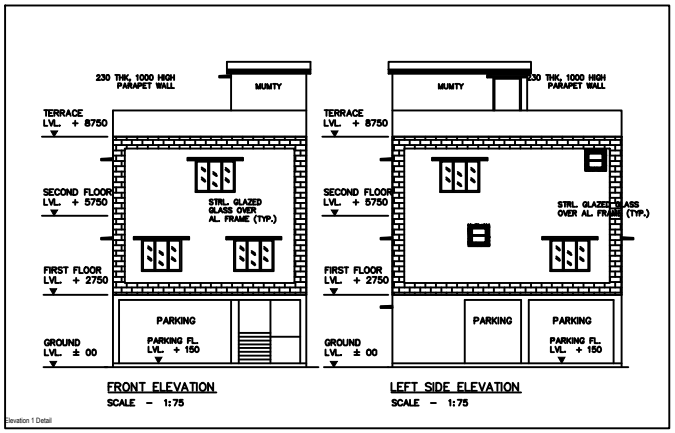

Elevation 1 Detail

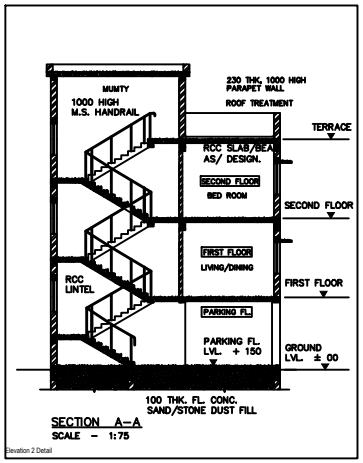

Elevation 2 Detail

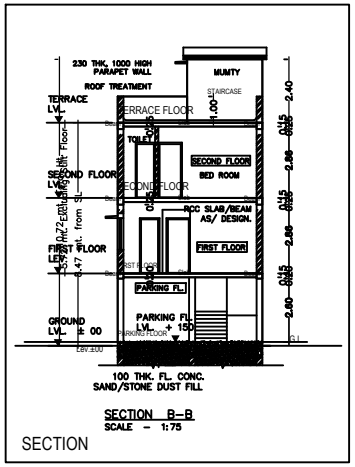

SECTION

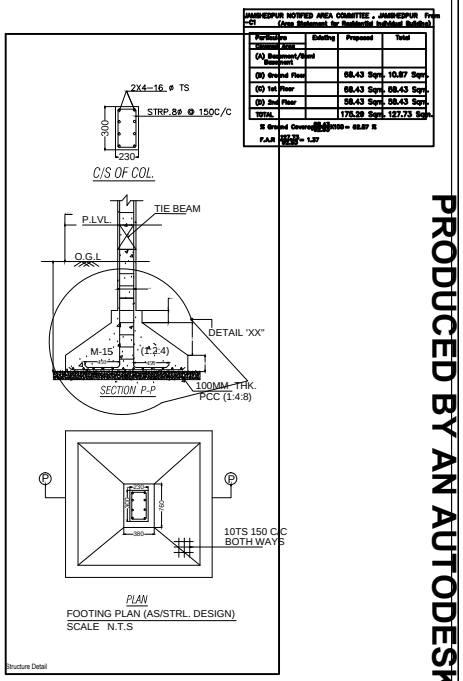

Structure Detail

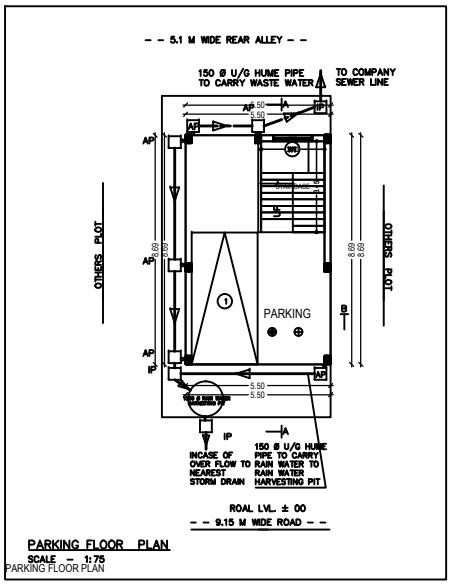

PARKING FLOOR PLAN

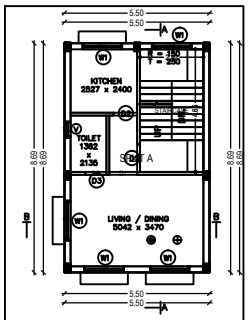

FIRST FLOOR PLAN

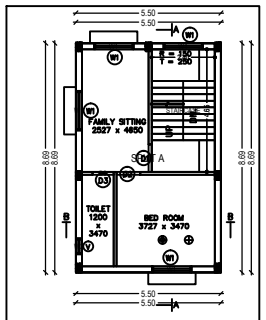

SECOND FLOOR PLAN

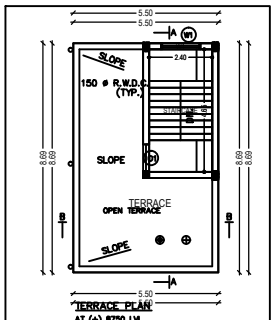

TERRACE FLOOR PLAN

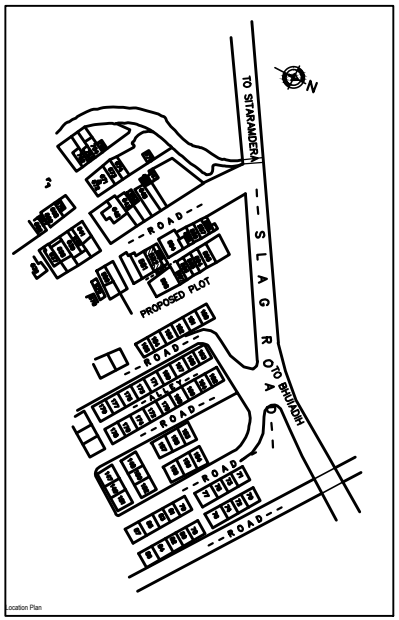

Location Plan

PRODUCED BY AN AUTODESK EDUCATIONAL PRODUCT

PRODUCED BY AN AUTODESK EDUCATIONAL PRODUCT

PRODUCED BY AN AUTODESK EDUCATIONAL PRODUCT