PRODUCED BY AN AUTODESK EDUCATIONAL PRODUCT

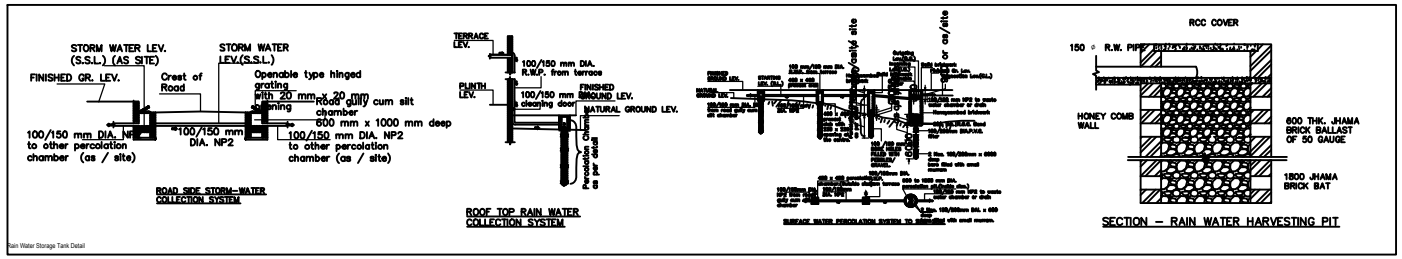

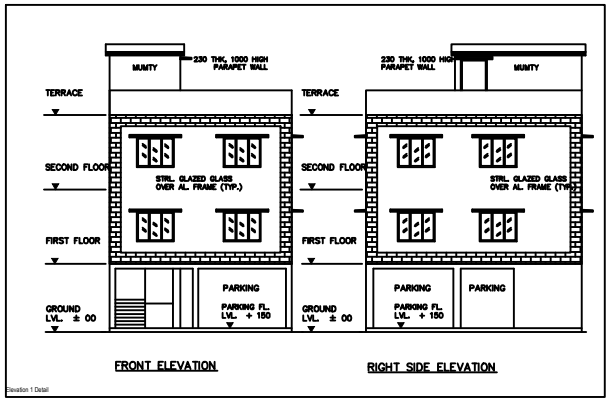

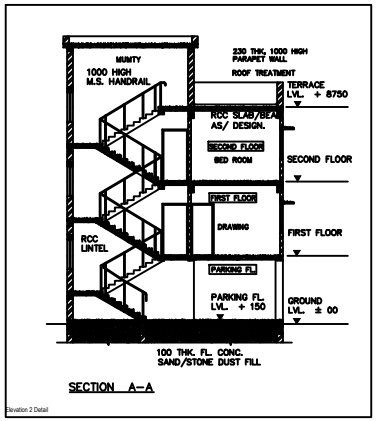

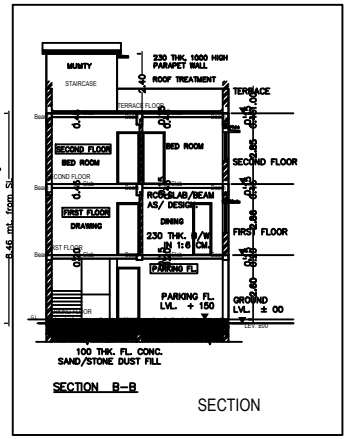

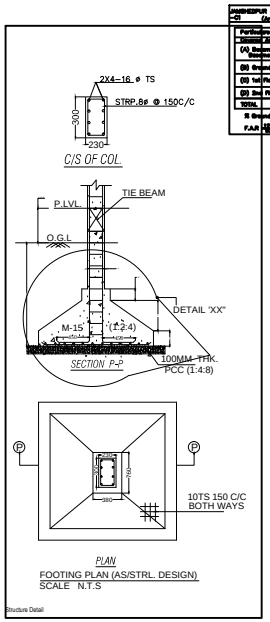

Particulars	Existing	Proposed	Total
(A) Basement/Stilt Floor			
(B) Ground Floor		88.43 Sqm.	10.87 Sqm.
(C) 1st Floor		88.43 Sqm.	88.43 Sqm.
(D) 2nd Floor		88.43 Sqm.	88.43 Sqm.
TOTAL		176.39 Sqm.	187.73 Sqm.

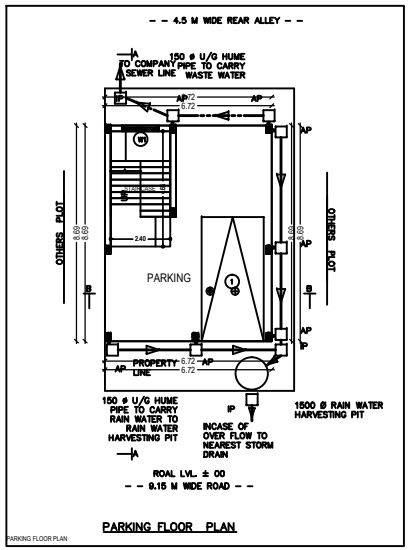

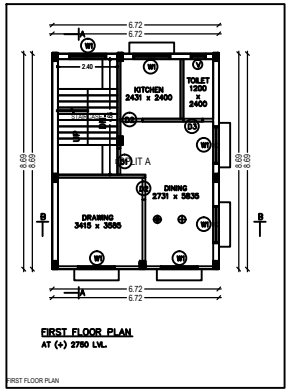

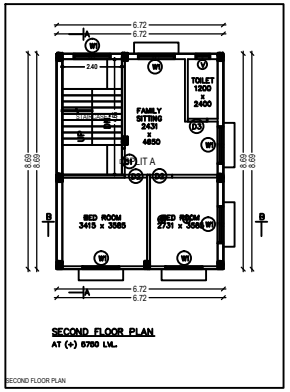

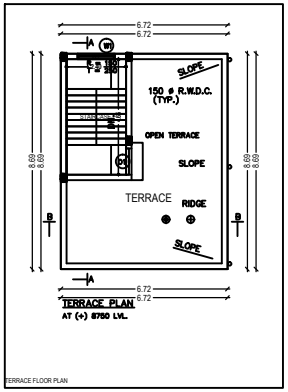

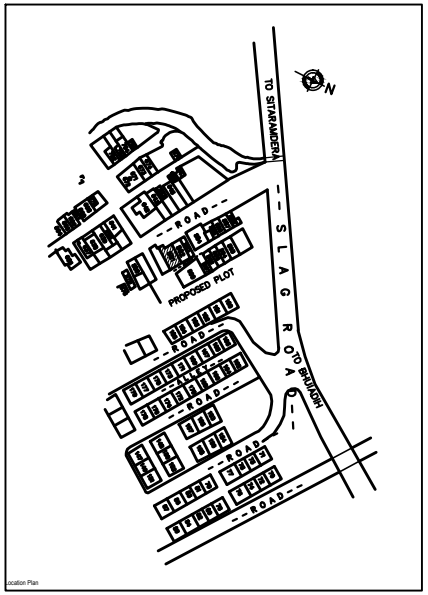

PRODUCED BY AN AUTODESK EDUCATIONAL PRODUCT

PRODUCED BY AN AUTODESK EDUCATIONAL PRODUCT

PRODUCED BY AN AUTODESK EDUCATIONAL PRODUCT