NOTE

Residential at First Floor and Second Floor with Staircase after Dismantling the existing Building

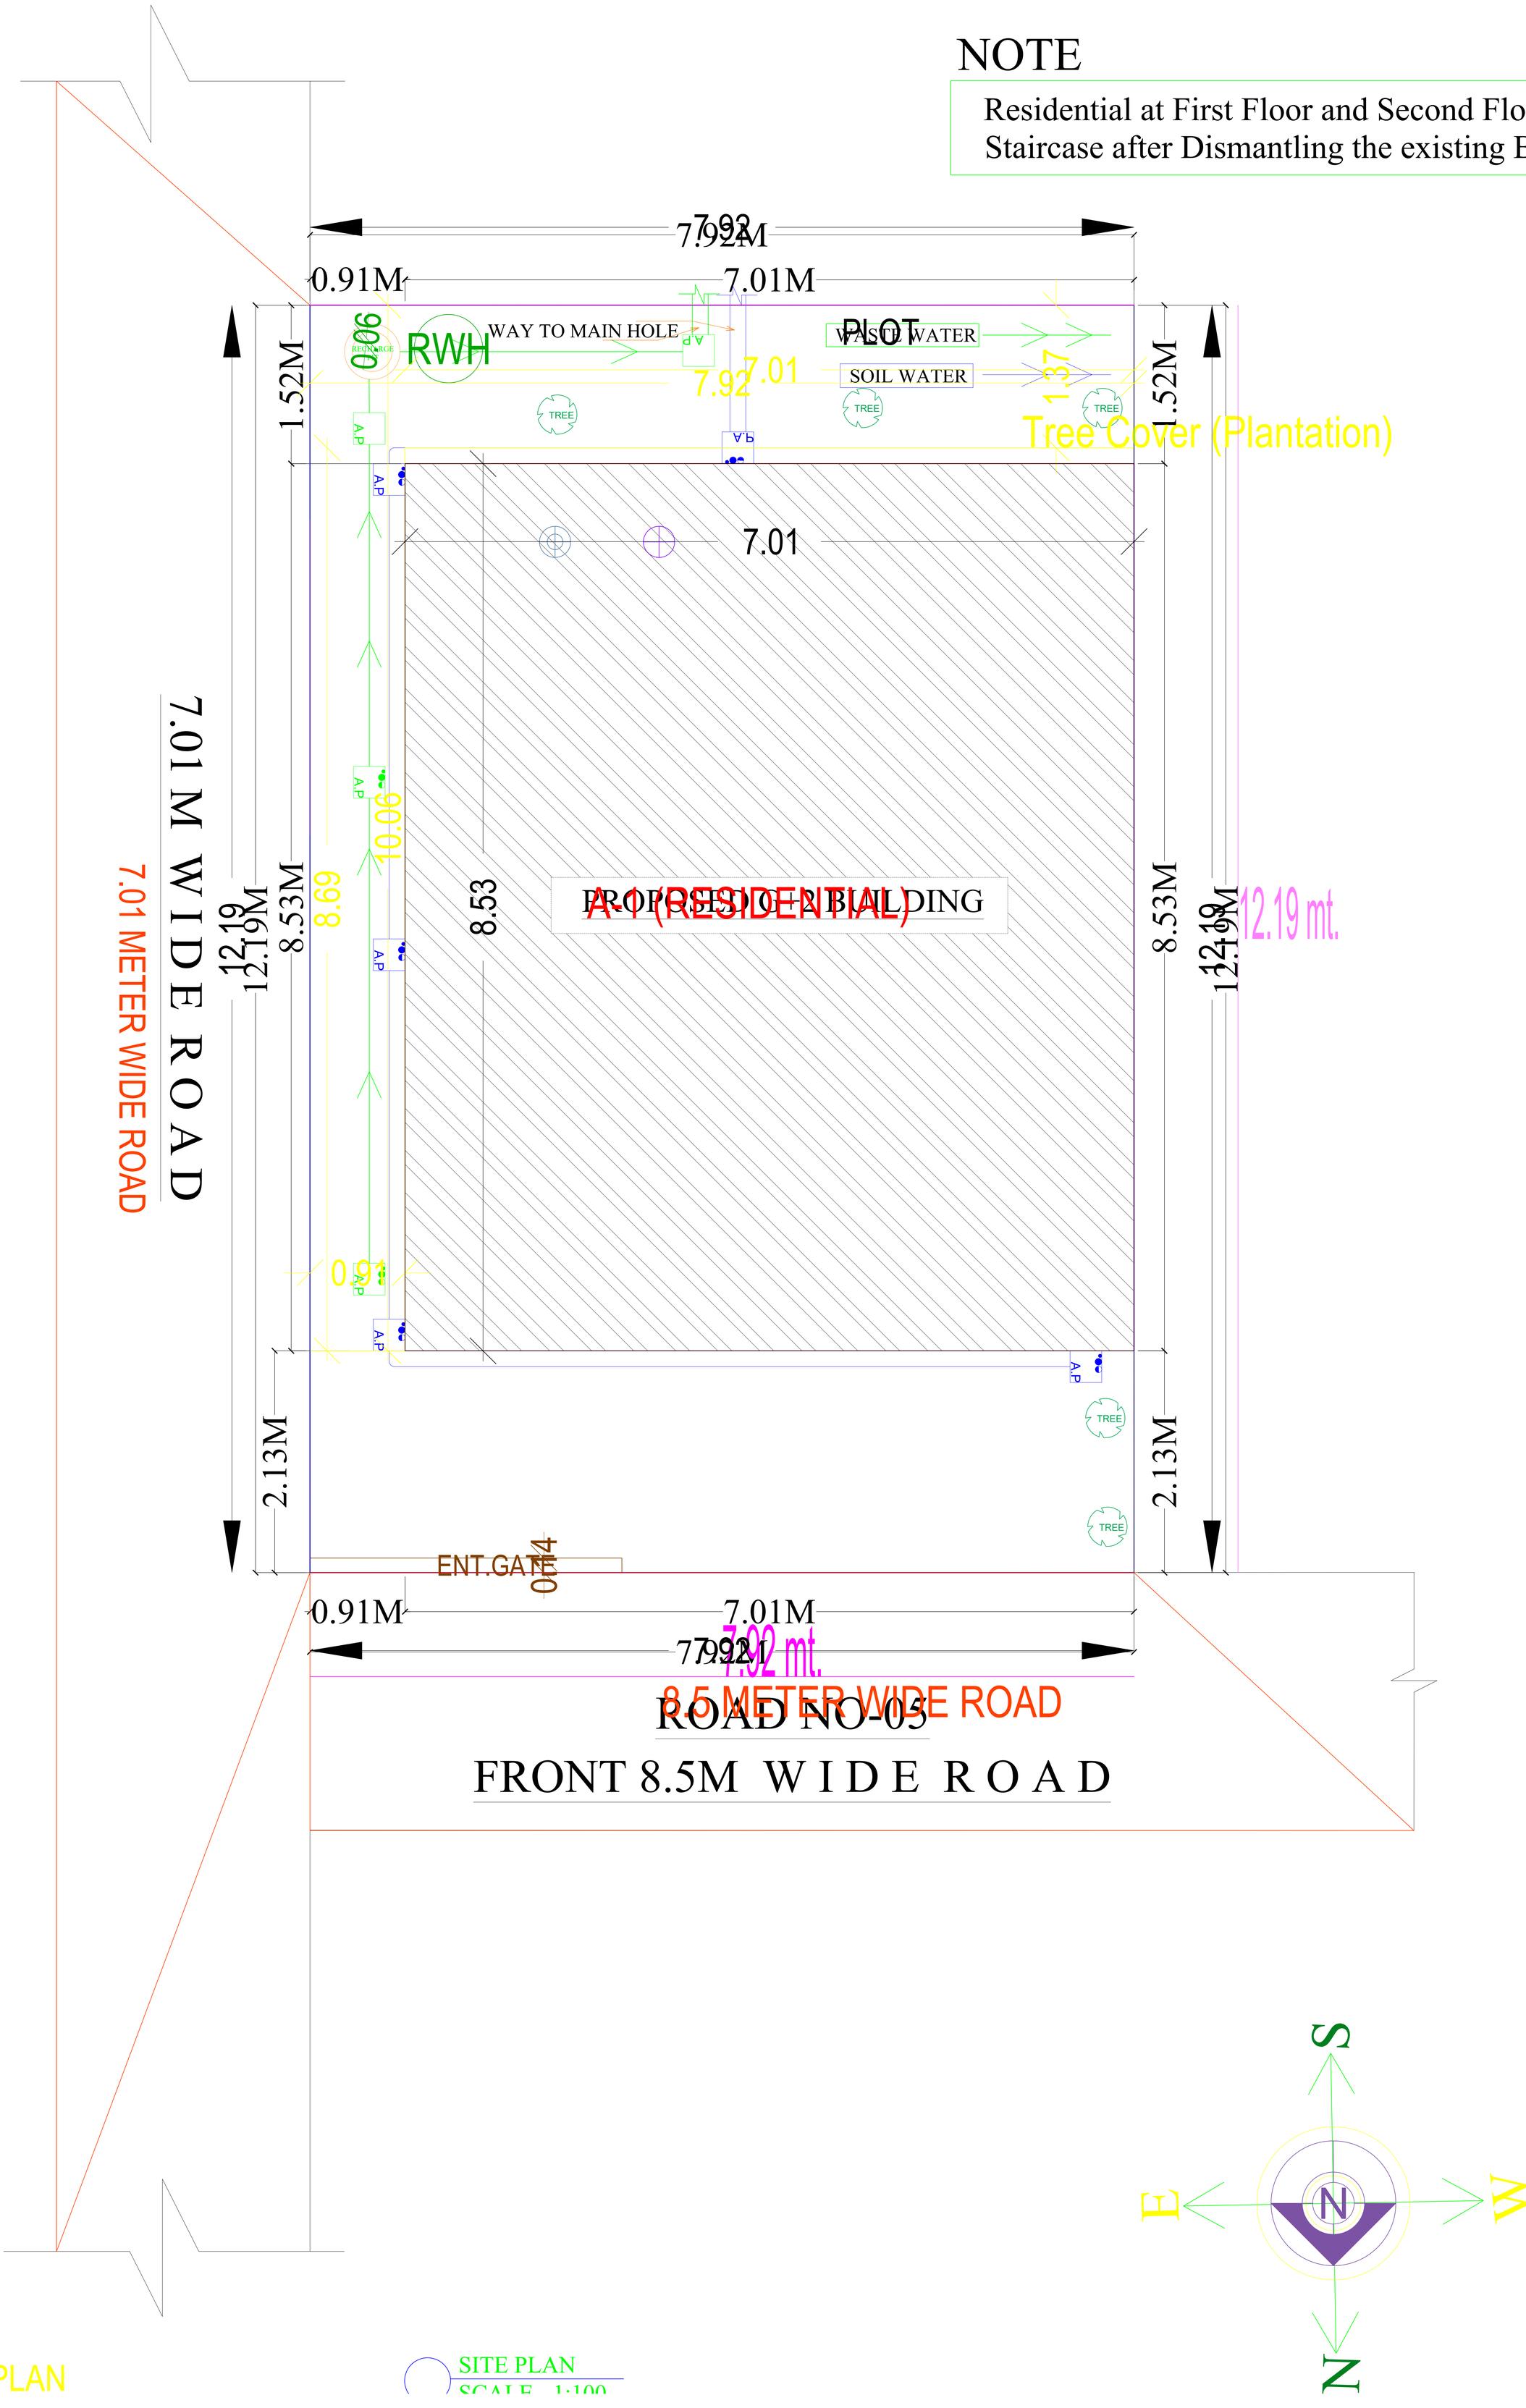

SITE PLAN

SITE PLAN
SCALE 1:100