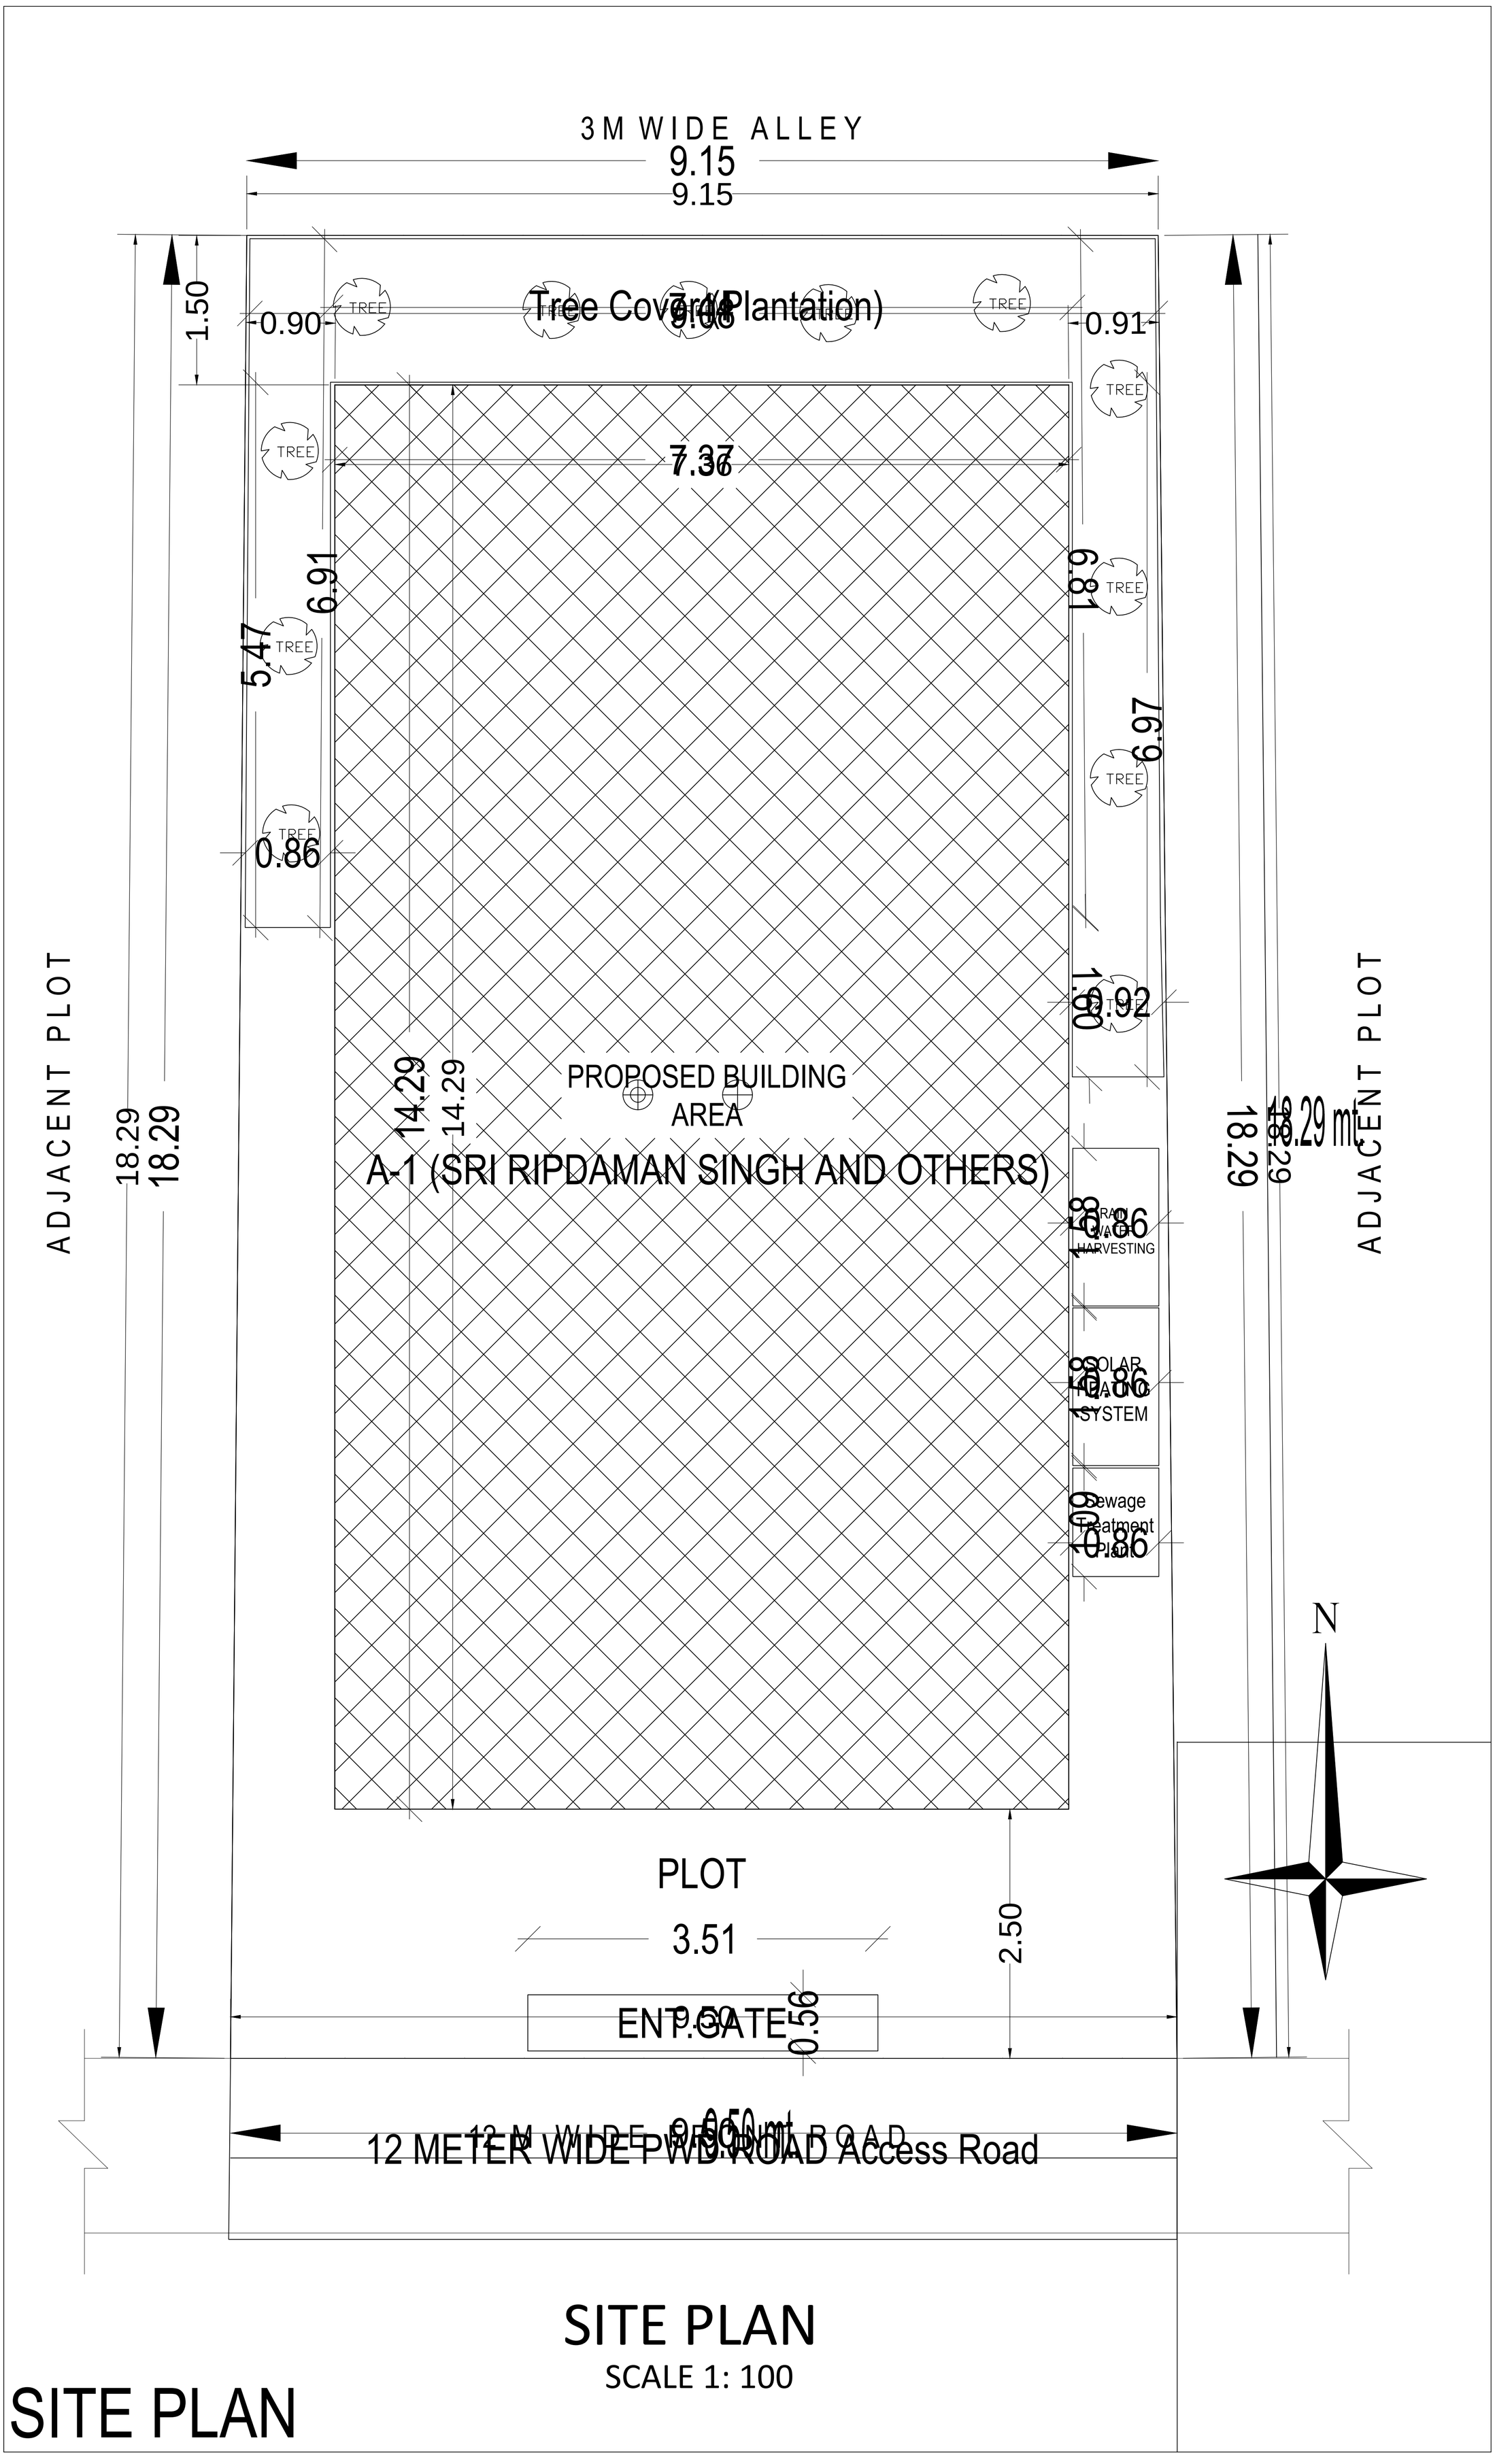

SITE PLAN

SCALE 1: 100

SITE PLAN