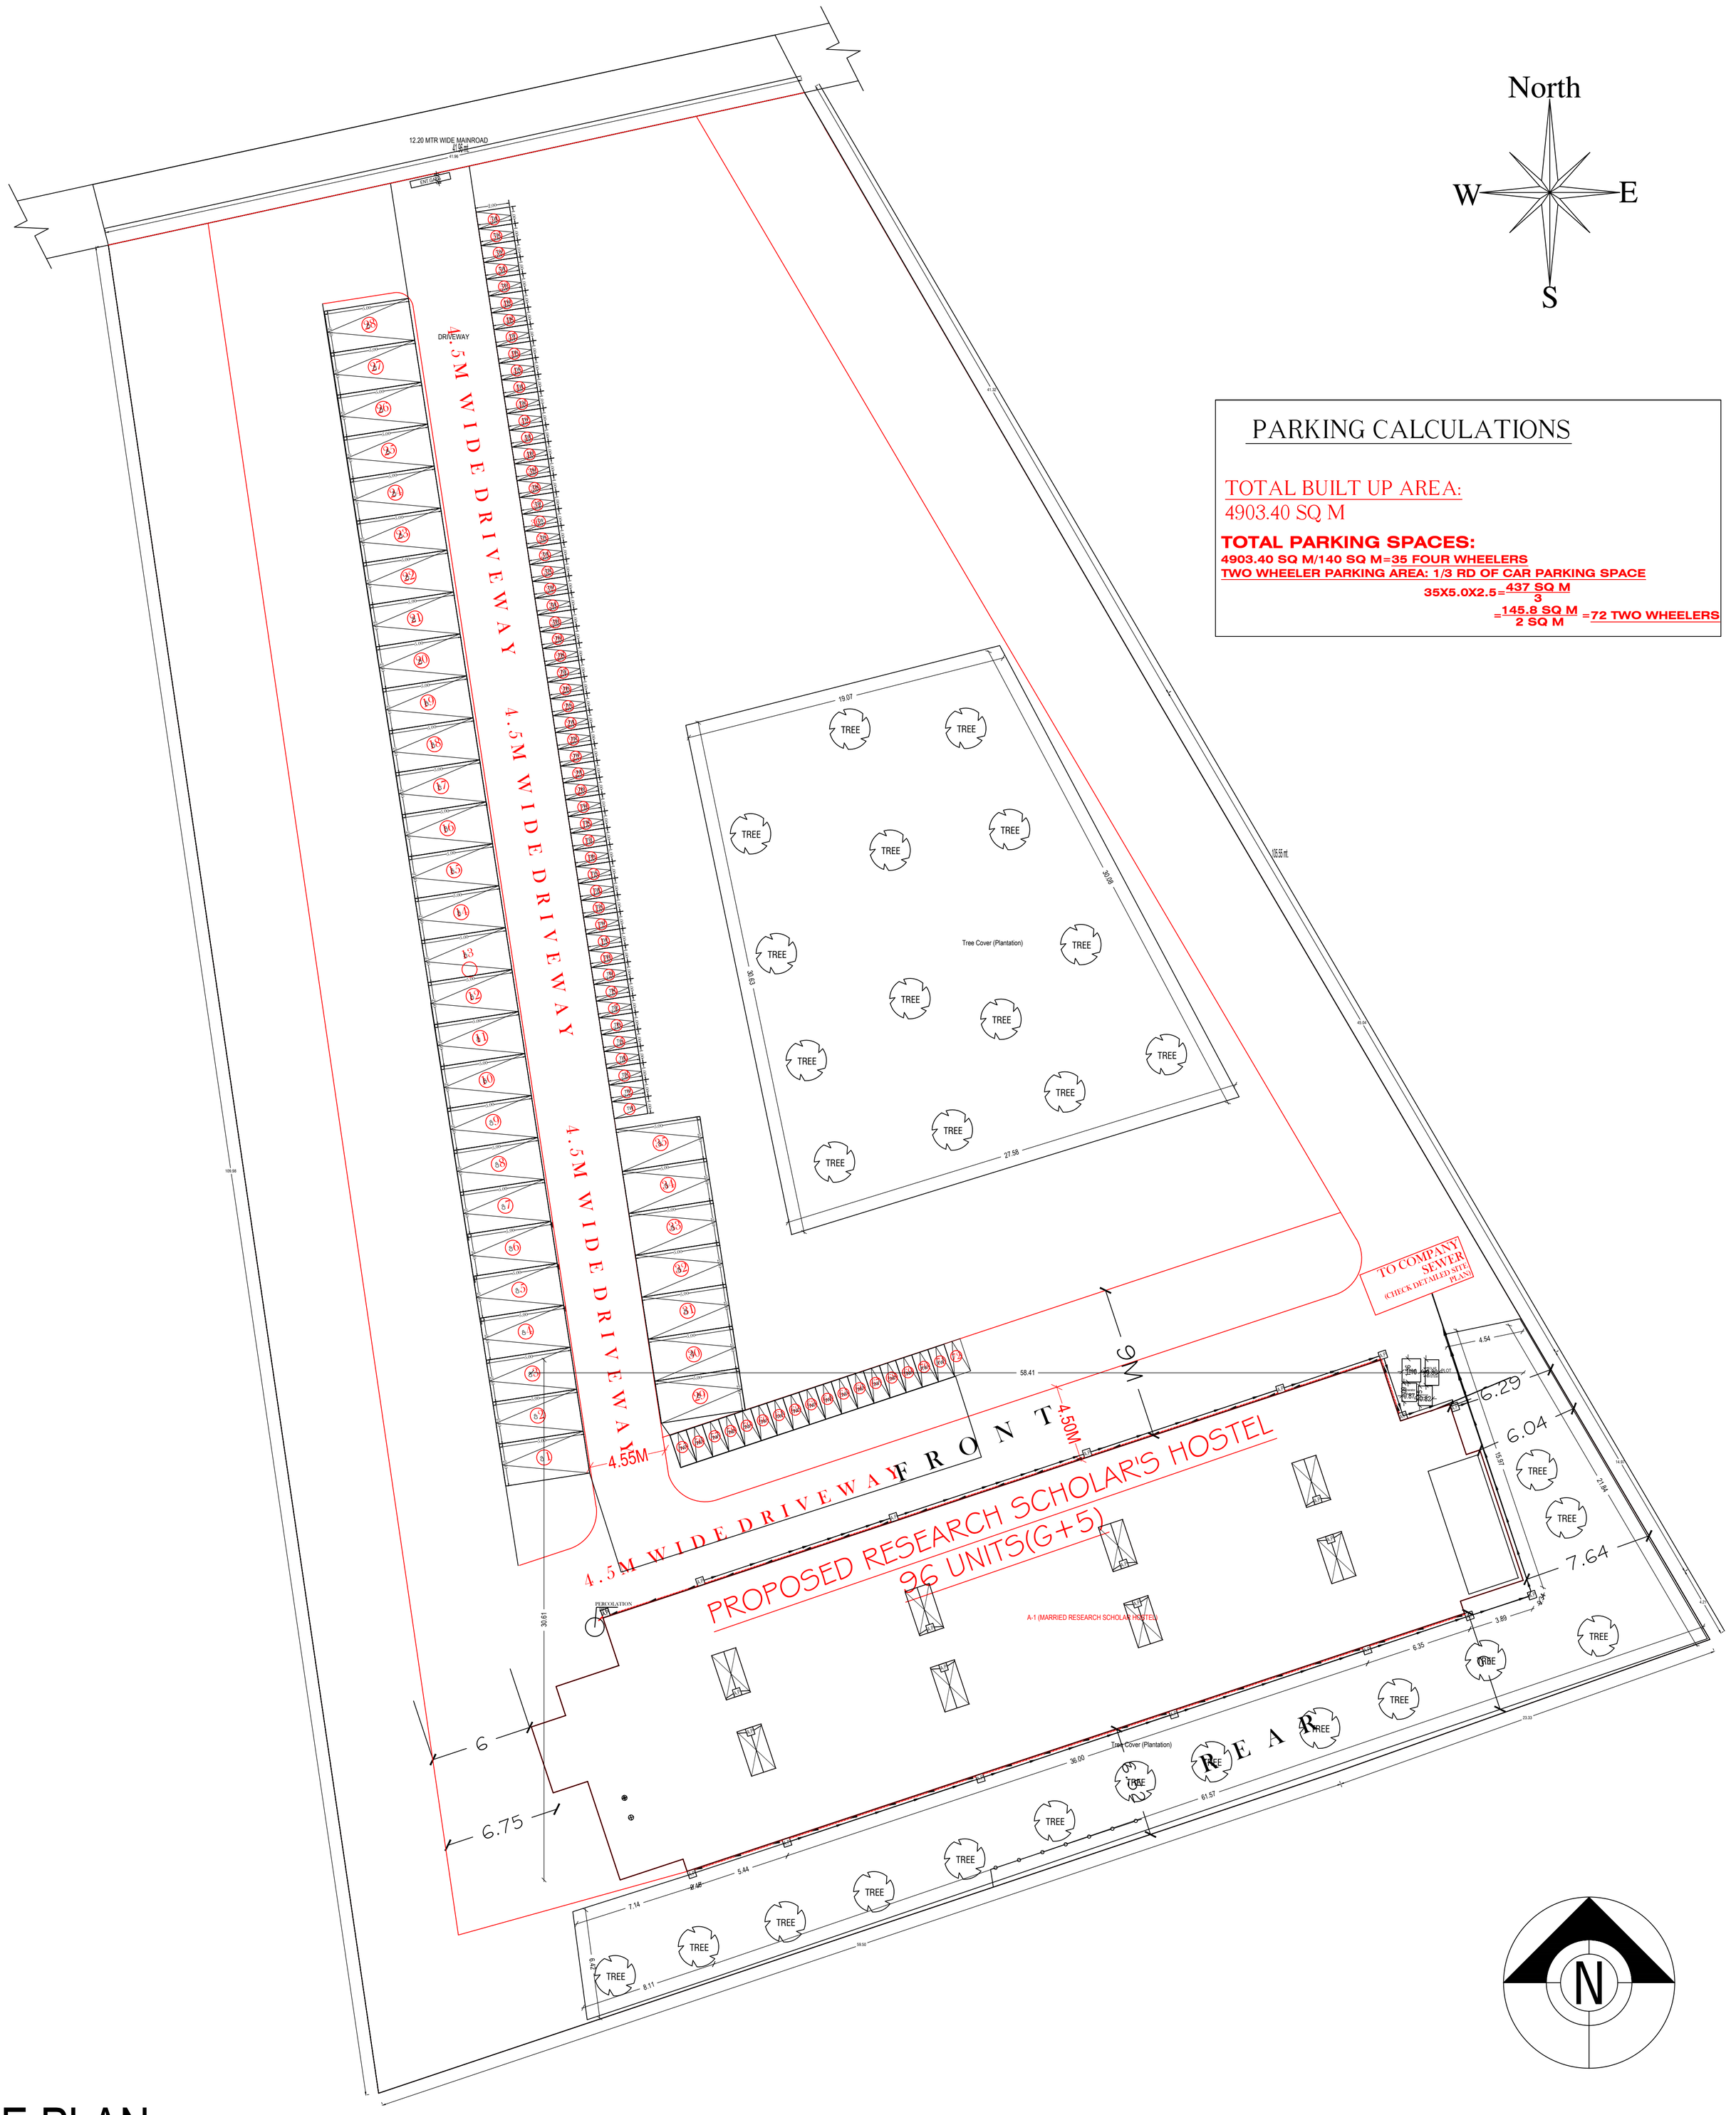


# PARKING CALCULATIONS

TOTAL BUILT UP AREA:
4903.40 SQ M

**TOTAL PARKING SPACES:**

**4903.40 SQ M/140 SQ M=35 FOUR WHEELERS**

**TWO WHEELER PARKING AREA: 1/3 RD OF CAR PARKING SPACE**

**35X5.0X2.5=$\frac{437 \text{ SQ M}}{3}$**

**=$\frac{145.8 \text{ SQ M}}{2 \text{ SQ M}}$ =72 TWO WHEELERS**

# SITE PLAN