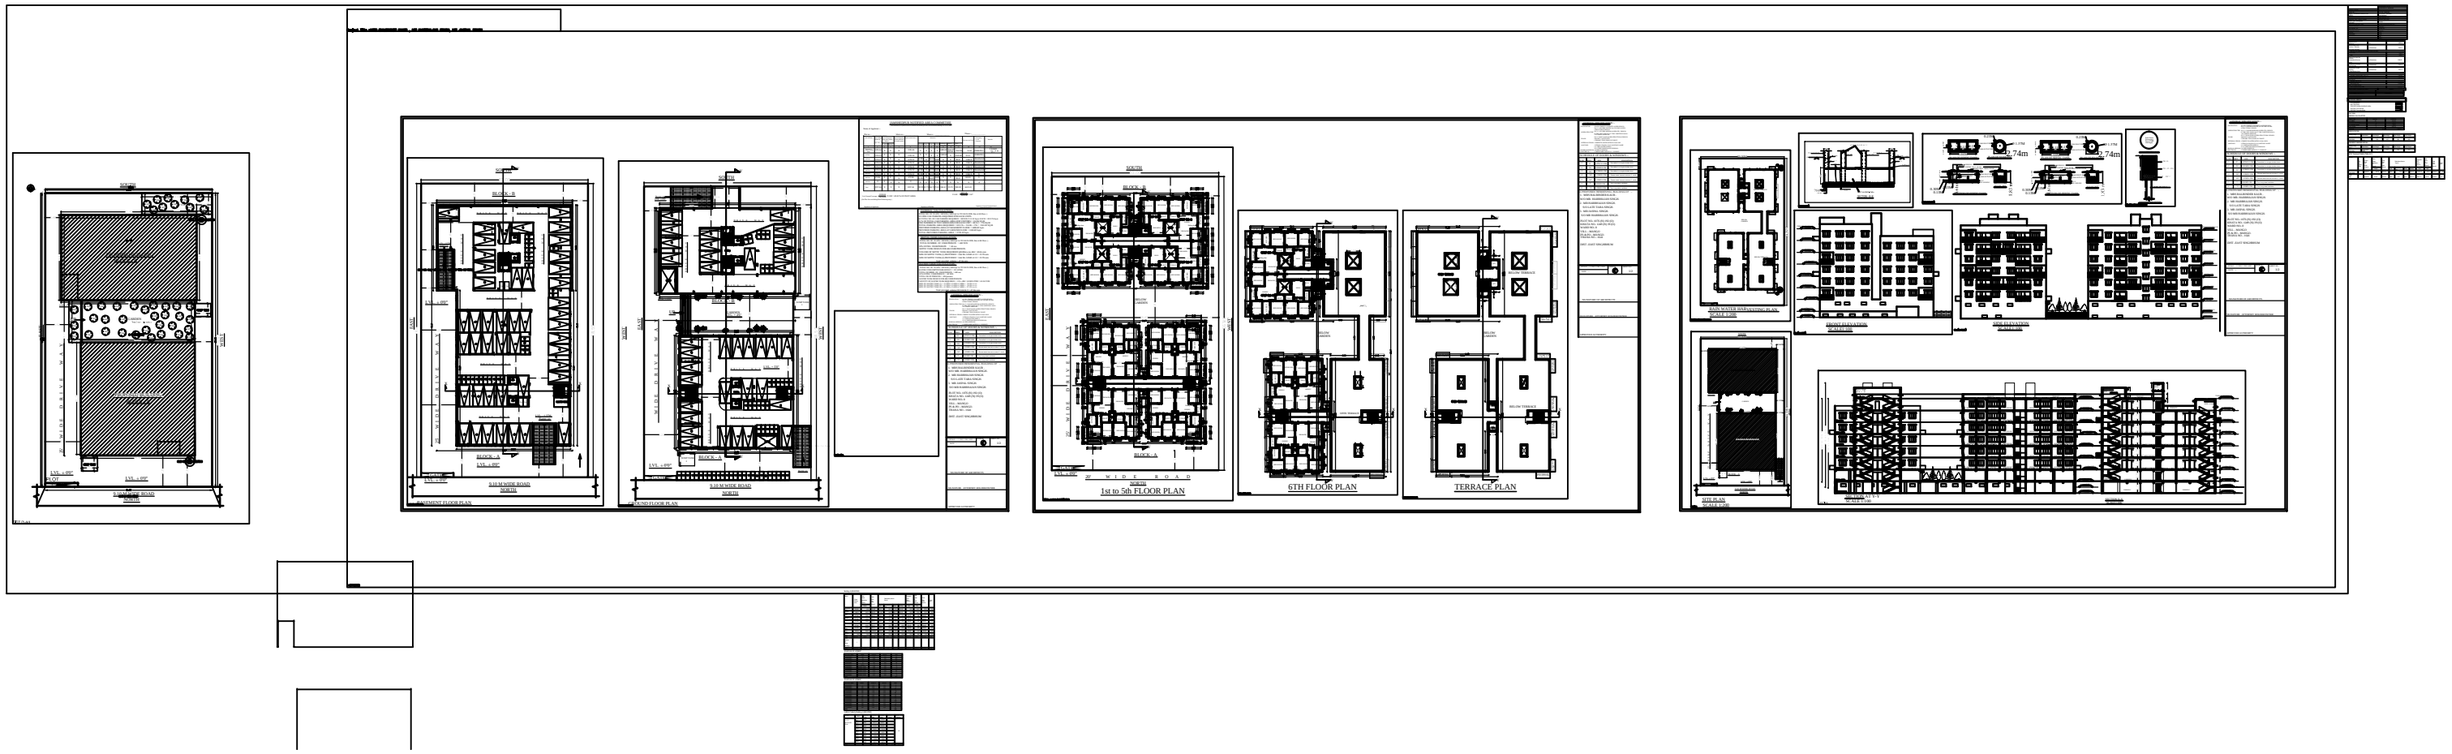
1st to 5th FLOOR PLAN
5TH FLOOR PLAN
TERRACE PLAN