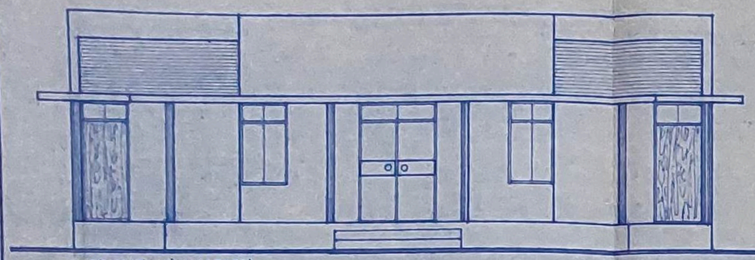

FRONT ELEVATION.

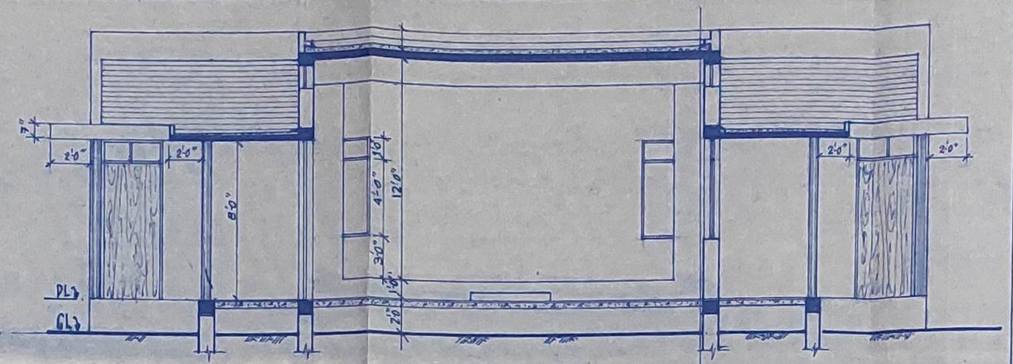

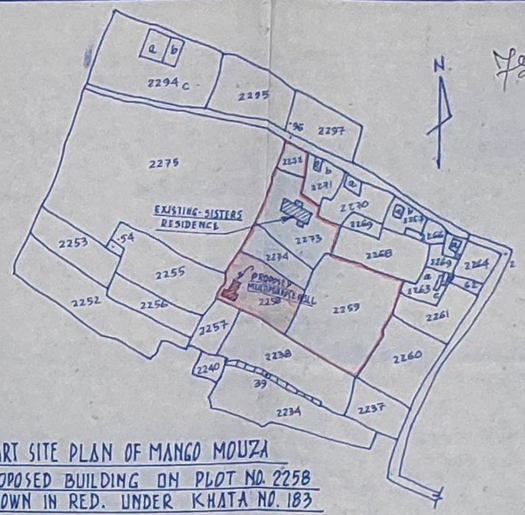

PART SITE PLAN OF MANGO MOUZA
PROPOSED BUILDING ON PLOT NO. 2258
SHOWN IN RED. UNDER KHATA NO. 183
WARD NO. 9. SCALE: 1:2000 CM.

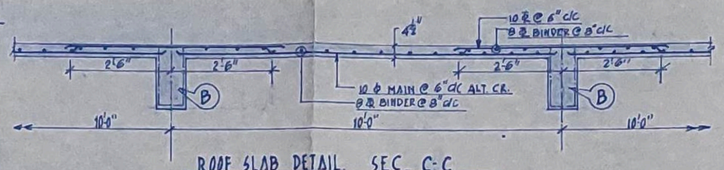

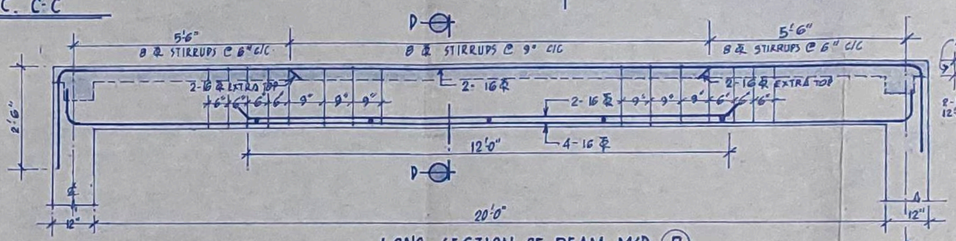

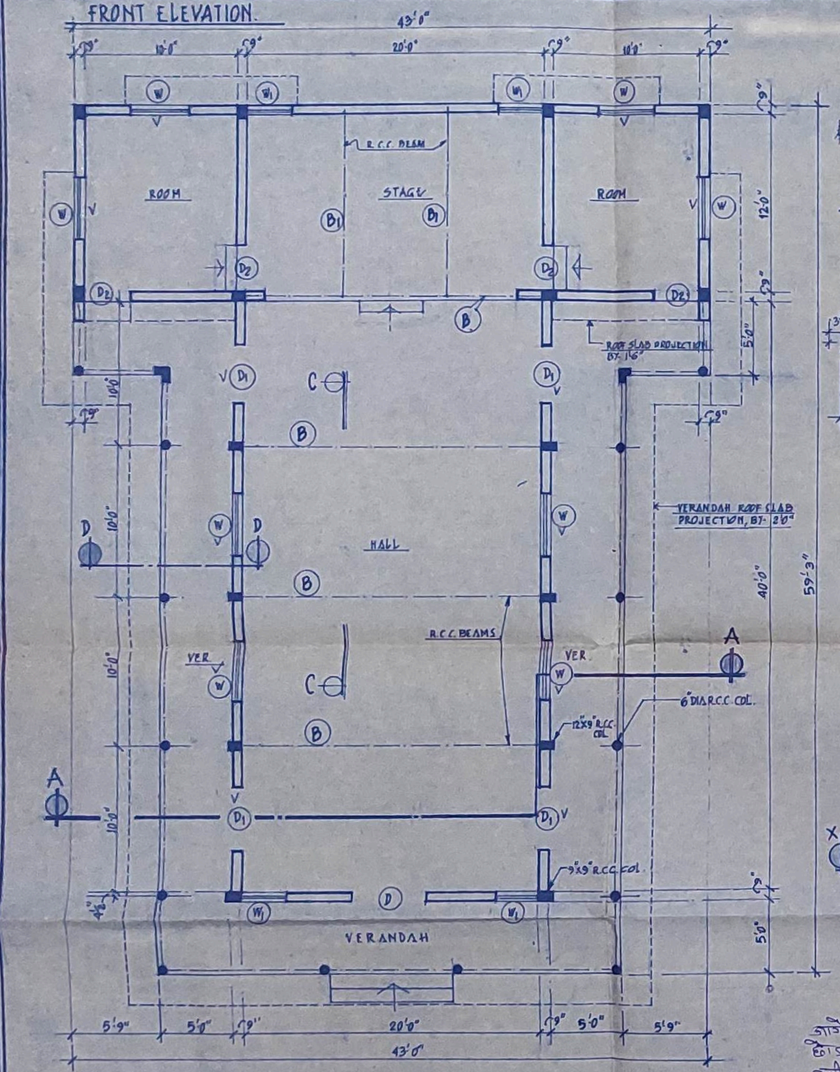

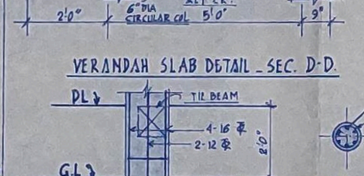

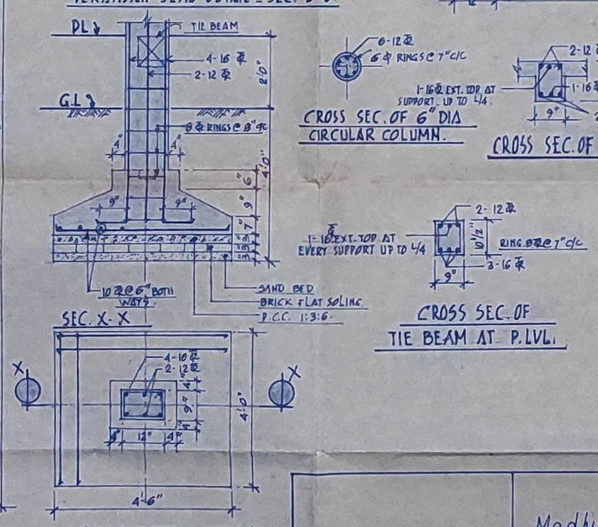

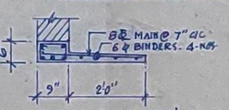

SPECIFICATION:
FOUNDATION: — R.C.C. COLUMN WITH BRICK WORK AND P.C.C. IN 1:4:8.
FLOORING: — 4" THICK P.C.C. IN 1:4:8 WITH IPS FINISH ON TOP. IN 1:2:4.
SUPER STRUCTURE: — BRICK WORK IN 1:6 WITH BOTH SIDE CEMENT PLASTER IN 1:6
LINTEL, CHAJJA, BEAMS & COLUMNS: — ALL R.C.C. IN 1:2:4.
ROOF SLAB: — 4½" THICK R.C.C. SLAB IN 1:2:4, TOP SURFACE FINISHED WITH WATER PROOFING COMPOUND.
DOORS: — D- 5'0" x 7'0" + 1'0" FAN LIGHT. WINDOWS: — W= 4'0" x 4'0" + 1'0" FAN LIGHT
D1- 4'0" x 7'0" + 1'0" FAN LIGHT. VENTILATOR-V- 4'0" x 1'6"
D2- 3'6" x 7'0" + 1'0" FAN LIGHT.

PROPOSED MULTIPURPOSE HALL FOR TRIBAL GIRLS.
ON PLOT NO. 2258 KHATA NO. 183 WARD NO. 9.
MOUZA. MANGO P.S. MANGO SANKOSAI - JAMSHEDPUR
SCALE: 3/16" = 1'0", 1" = 2'0", 1" = 4'0"

Madhumita Das
MADHUMITA DAS (M.ARCH)
Architect Consultant
JNAC Regn. No. 3093
NEW: A/4
ARCHITECT

JE.

A.E.

APPROVED
SPECIAL OFFICER M.N.A.C.