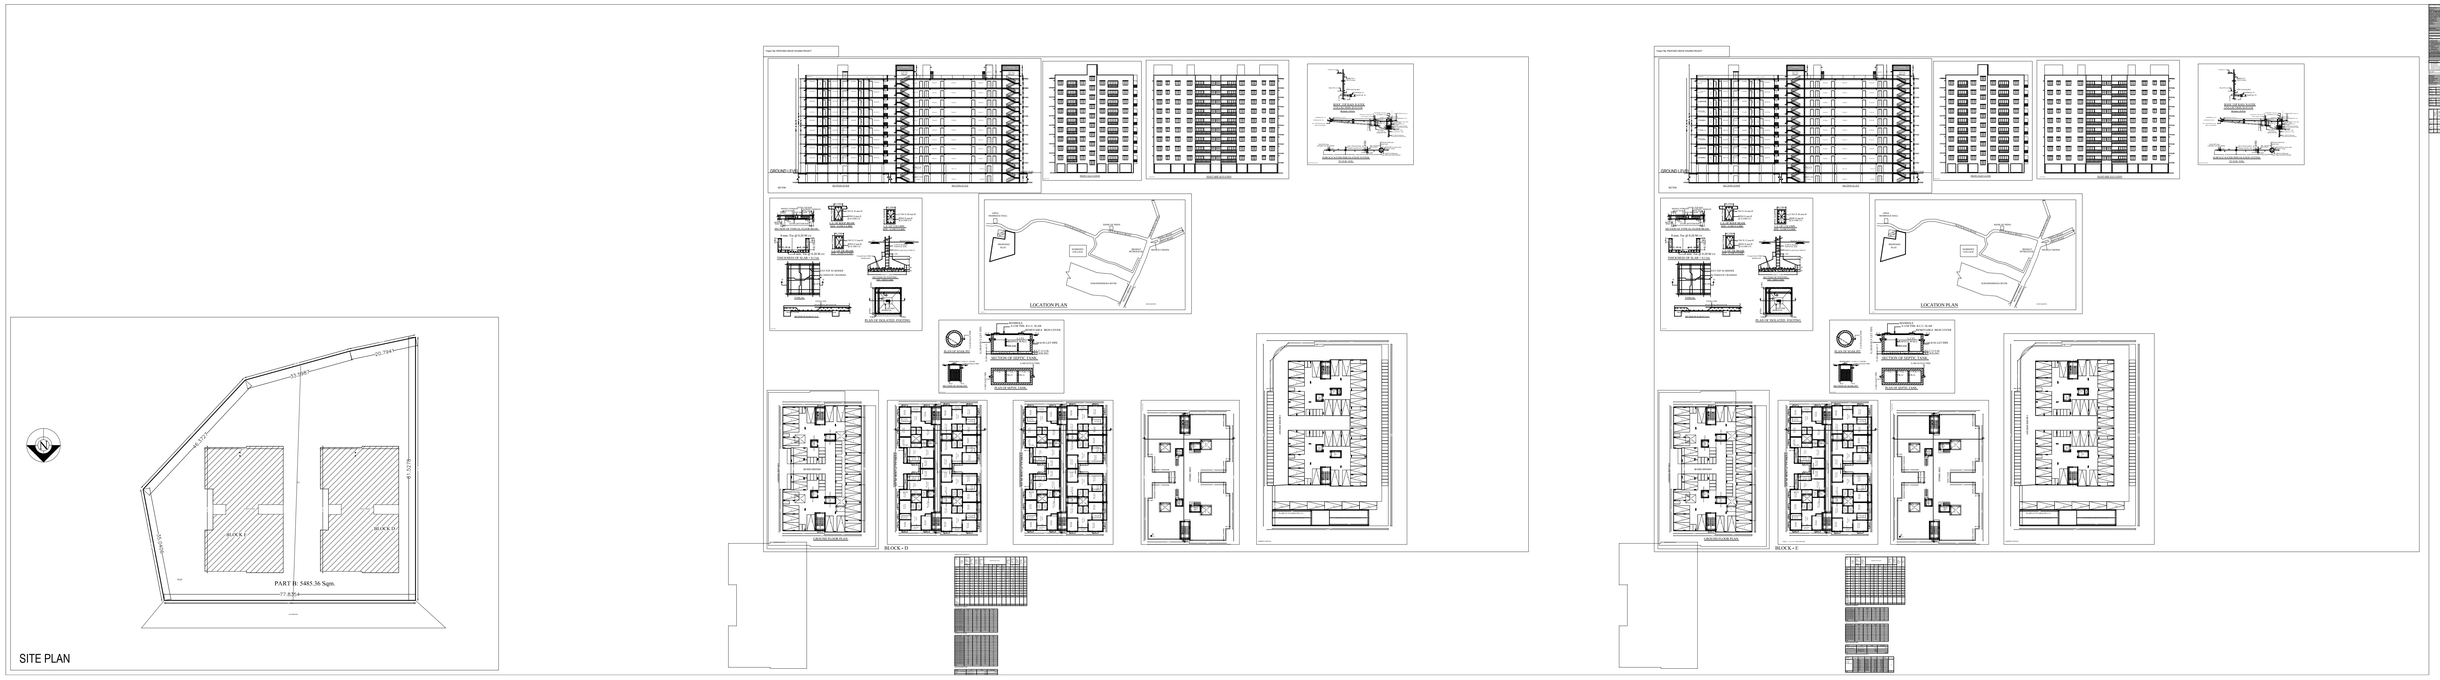

SITE PLAN
PART B: 5485.36 Sqm.
BLOCK I
BLOCK D
LOCATION PLAN
GROUND LEVEL
BLOCK - D
BLOCK - E