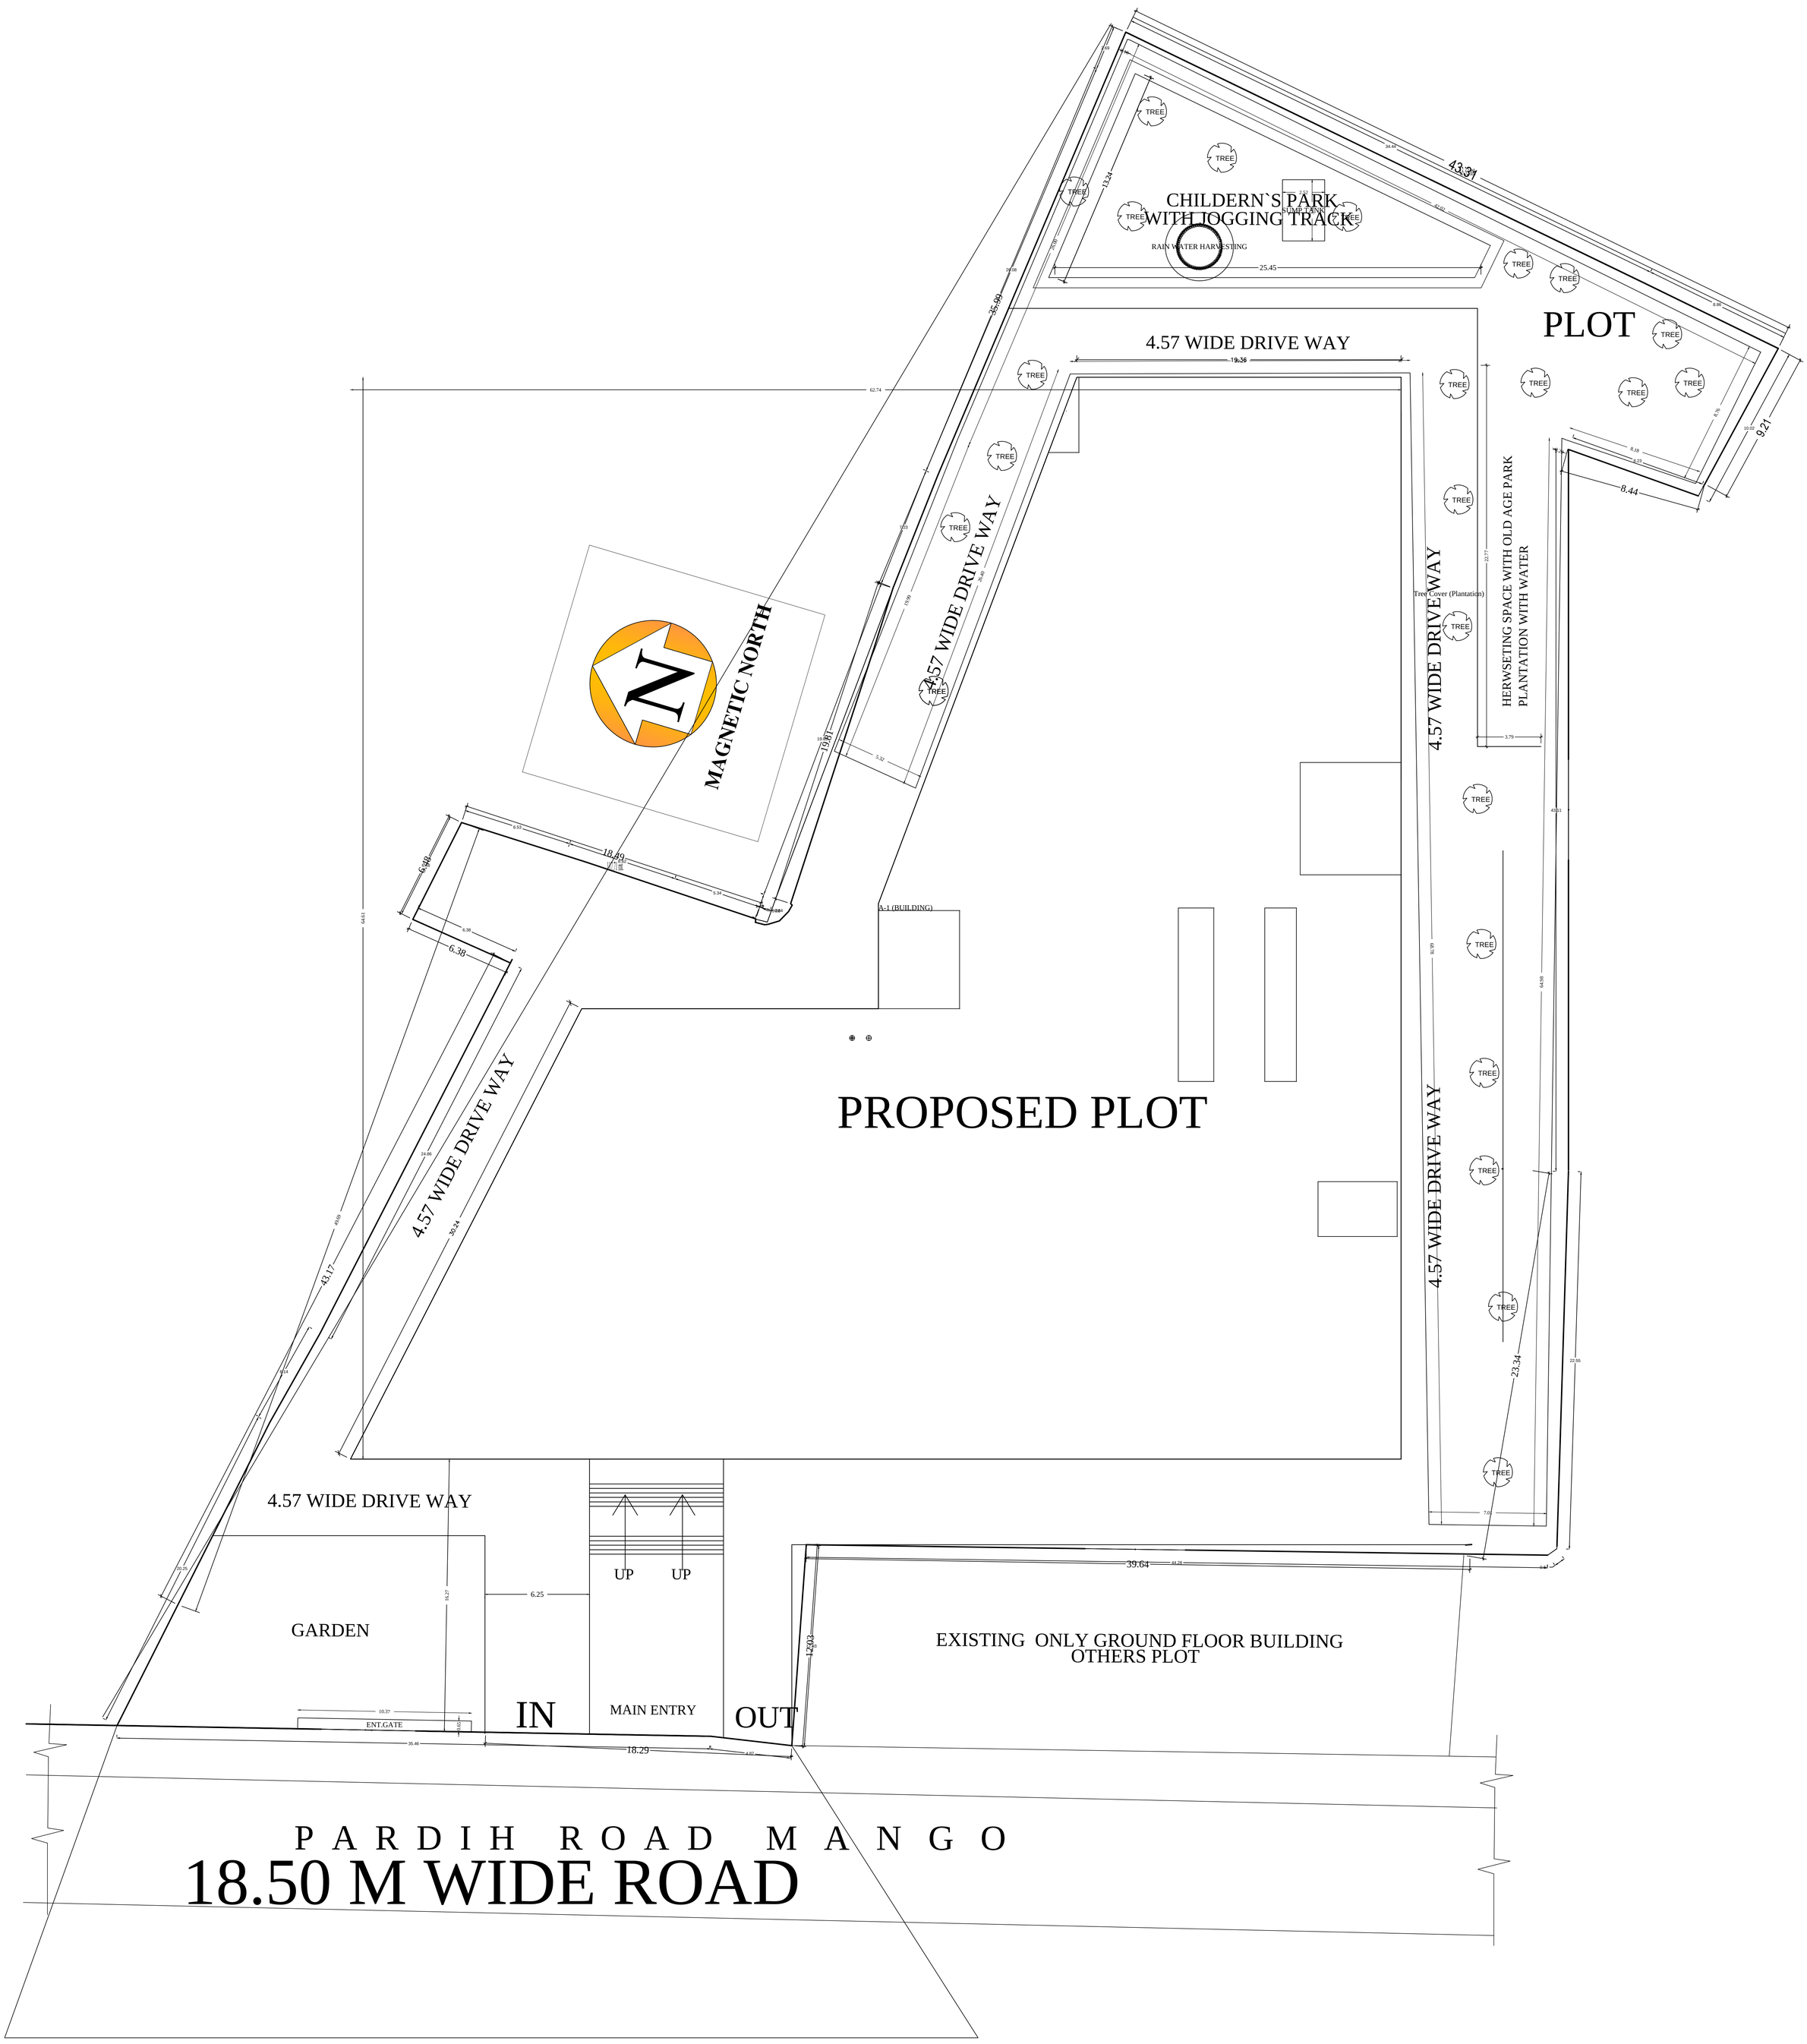
CHILDERN`S PARK
WITH JOGGING TRACK
SUMP TANK
RAIN WATER HARVESTING
25.45
13.24
43.31
PLOT
9.21
8.44
4.57 WIDE DRIVE WAY
19.36
62.74
35.90
MAGNETIC NORTH
N
4.57 WIDE DRIVE WAY
19.81
18.49
6.48
6.38
A-1 (BUILDING)
PROPOSED PLOT
4.57 WIDE DRIVE WAY
43.17
30.24
4.57 WIDE DRIVE WAY
Tree Cover (Plantation)
HERWSETING SPACE WITH OLD AGE PARK
PLANTATION WITH WATER
23.34
4.57 WIDE DRIVE WAY
GARDEN
6.25
UP
UP
39.64
EXISTING ONLY GROUND FLOOR BUILDING
OTHERS PLOT
IN
MAIN ENTRY
OUT
ENT.GATE
18.29
P A R D I H R O A D M A N G O
18.50 M WIDE ROAD
N

SITE PLAN