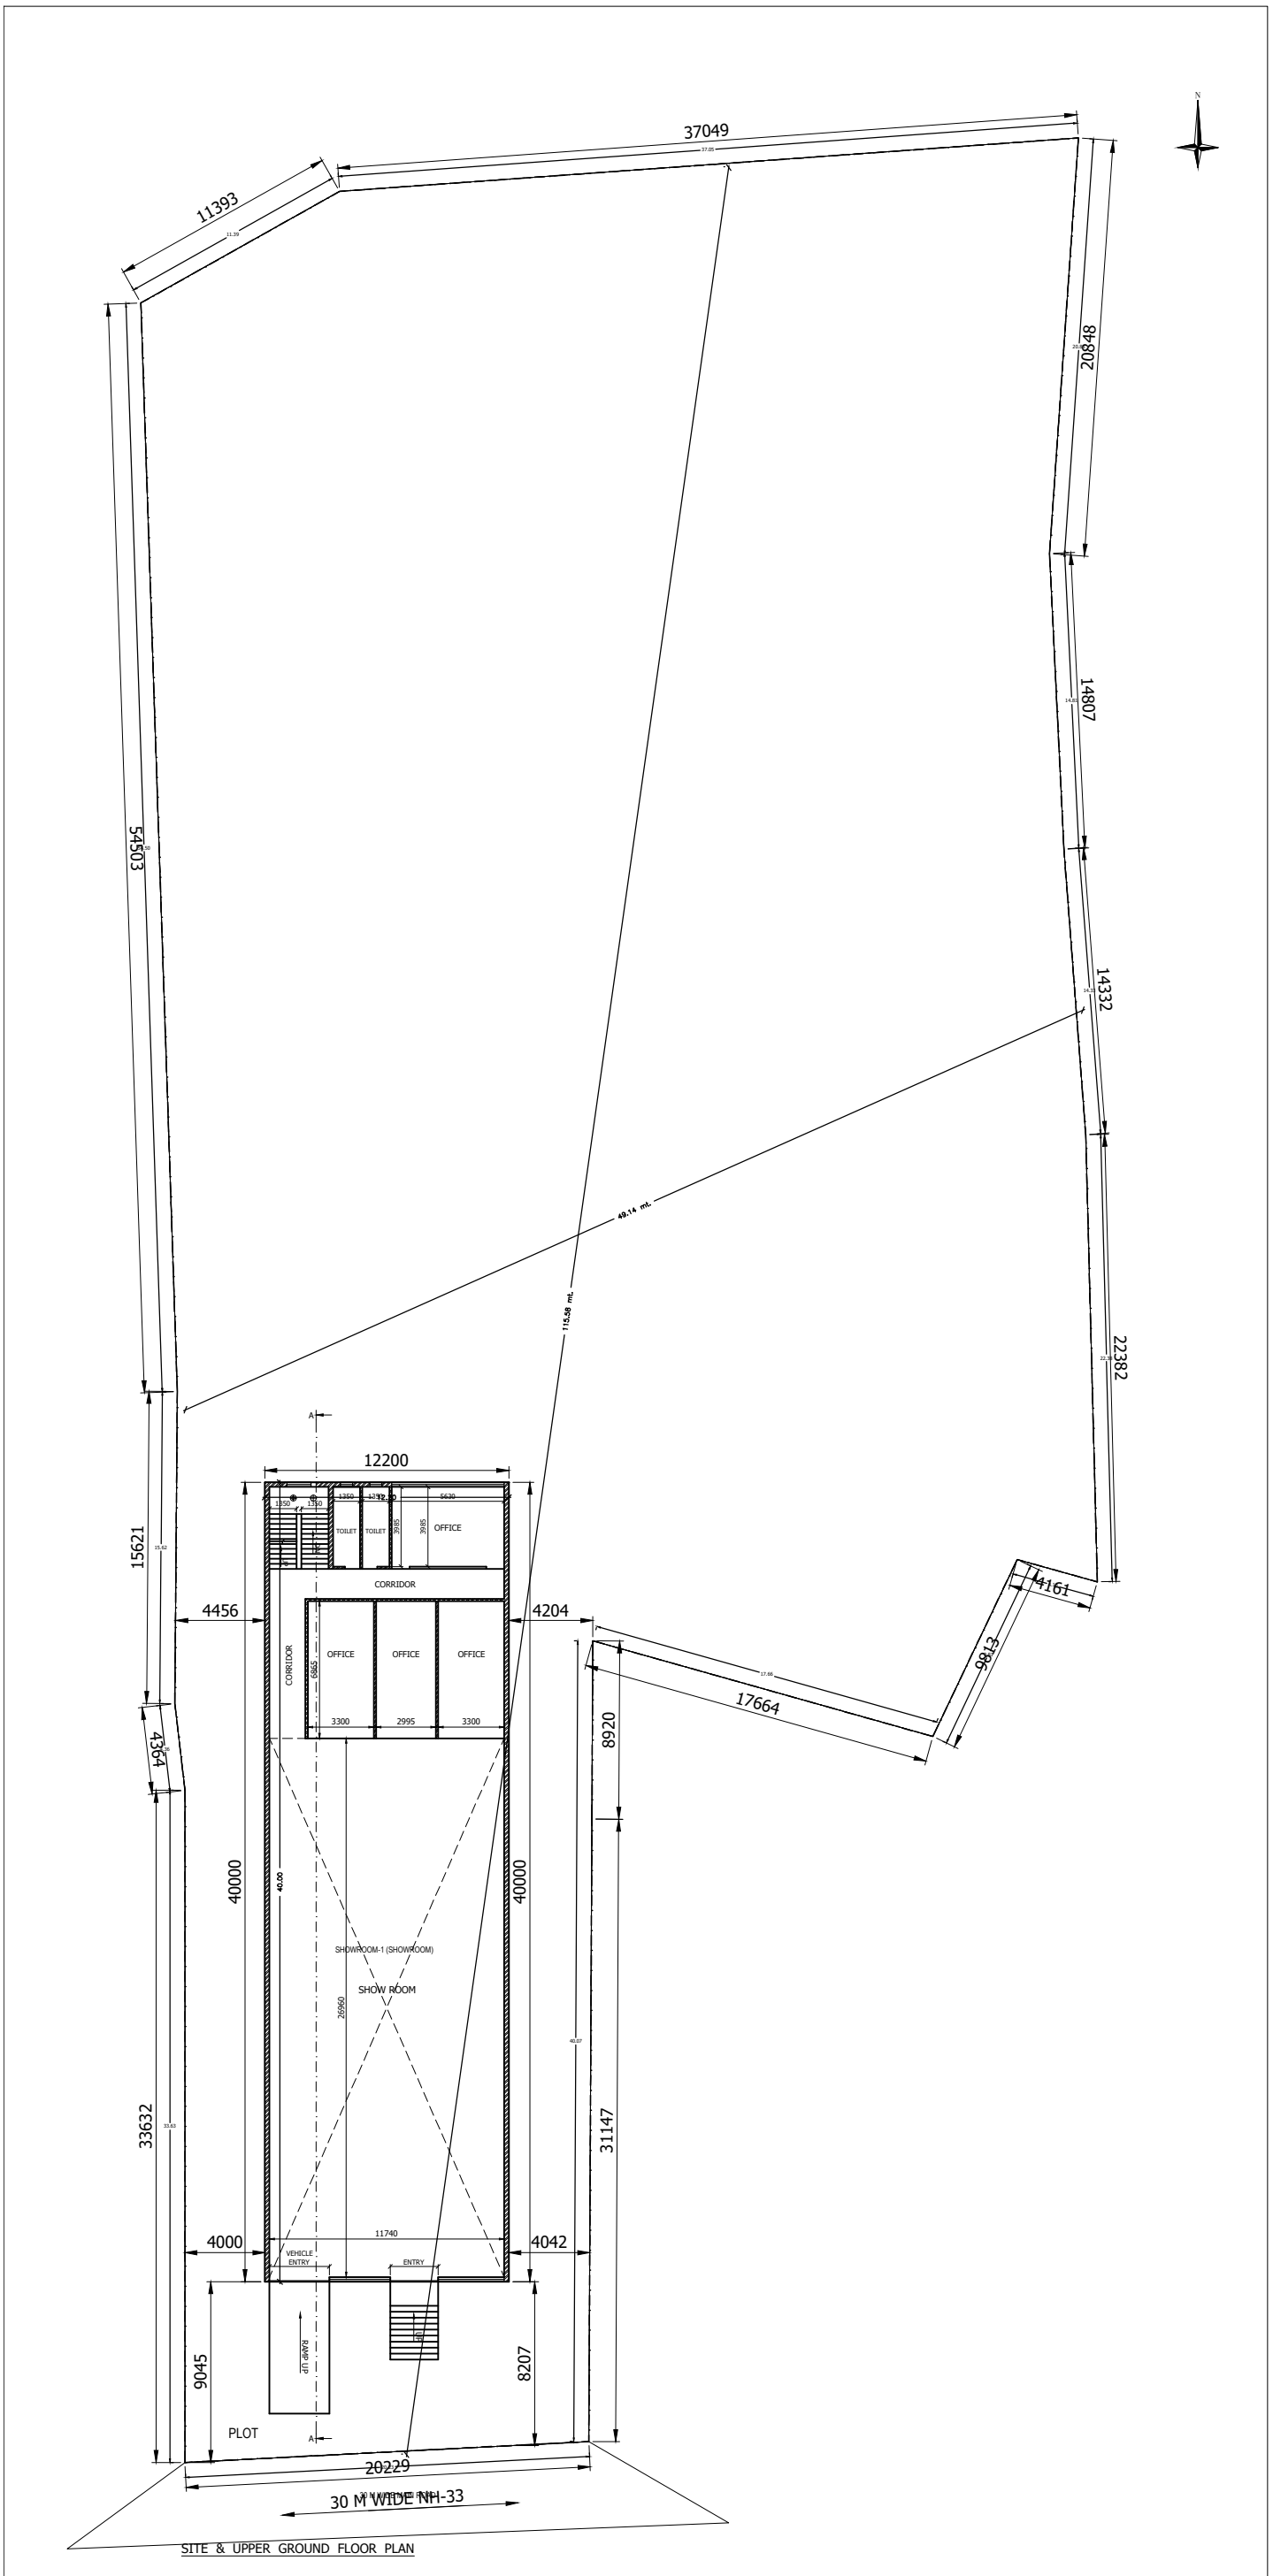

SITE & UPPER GROUND FLOOR PLAN

SITE PLAN