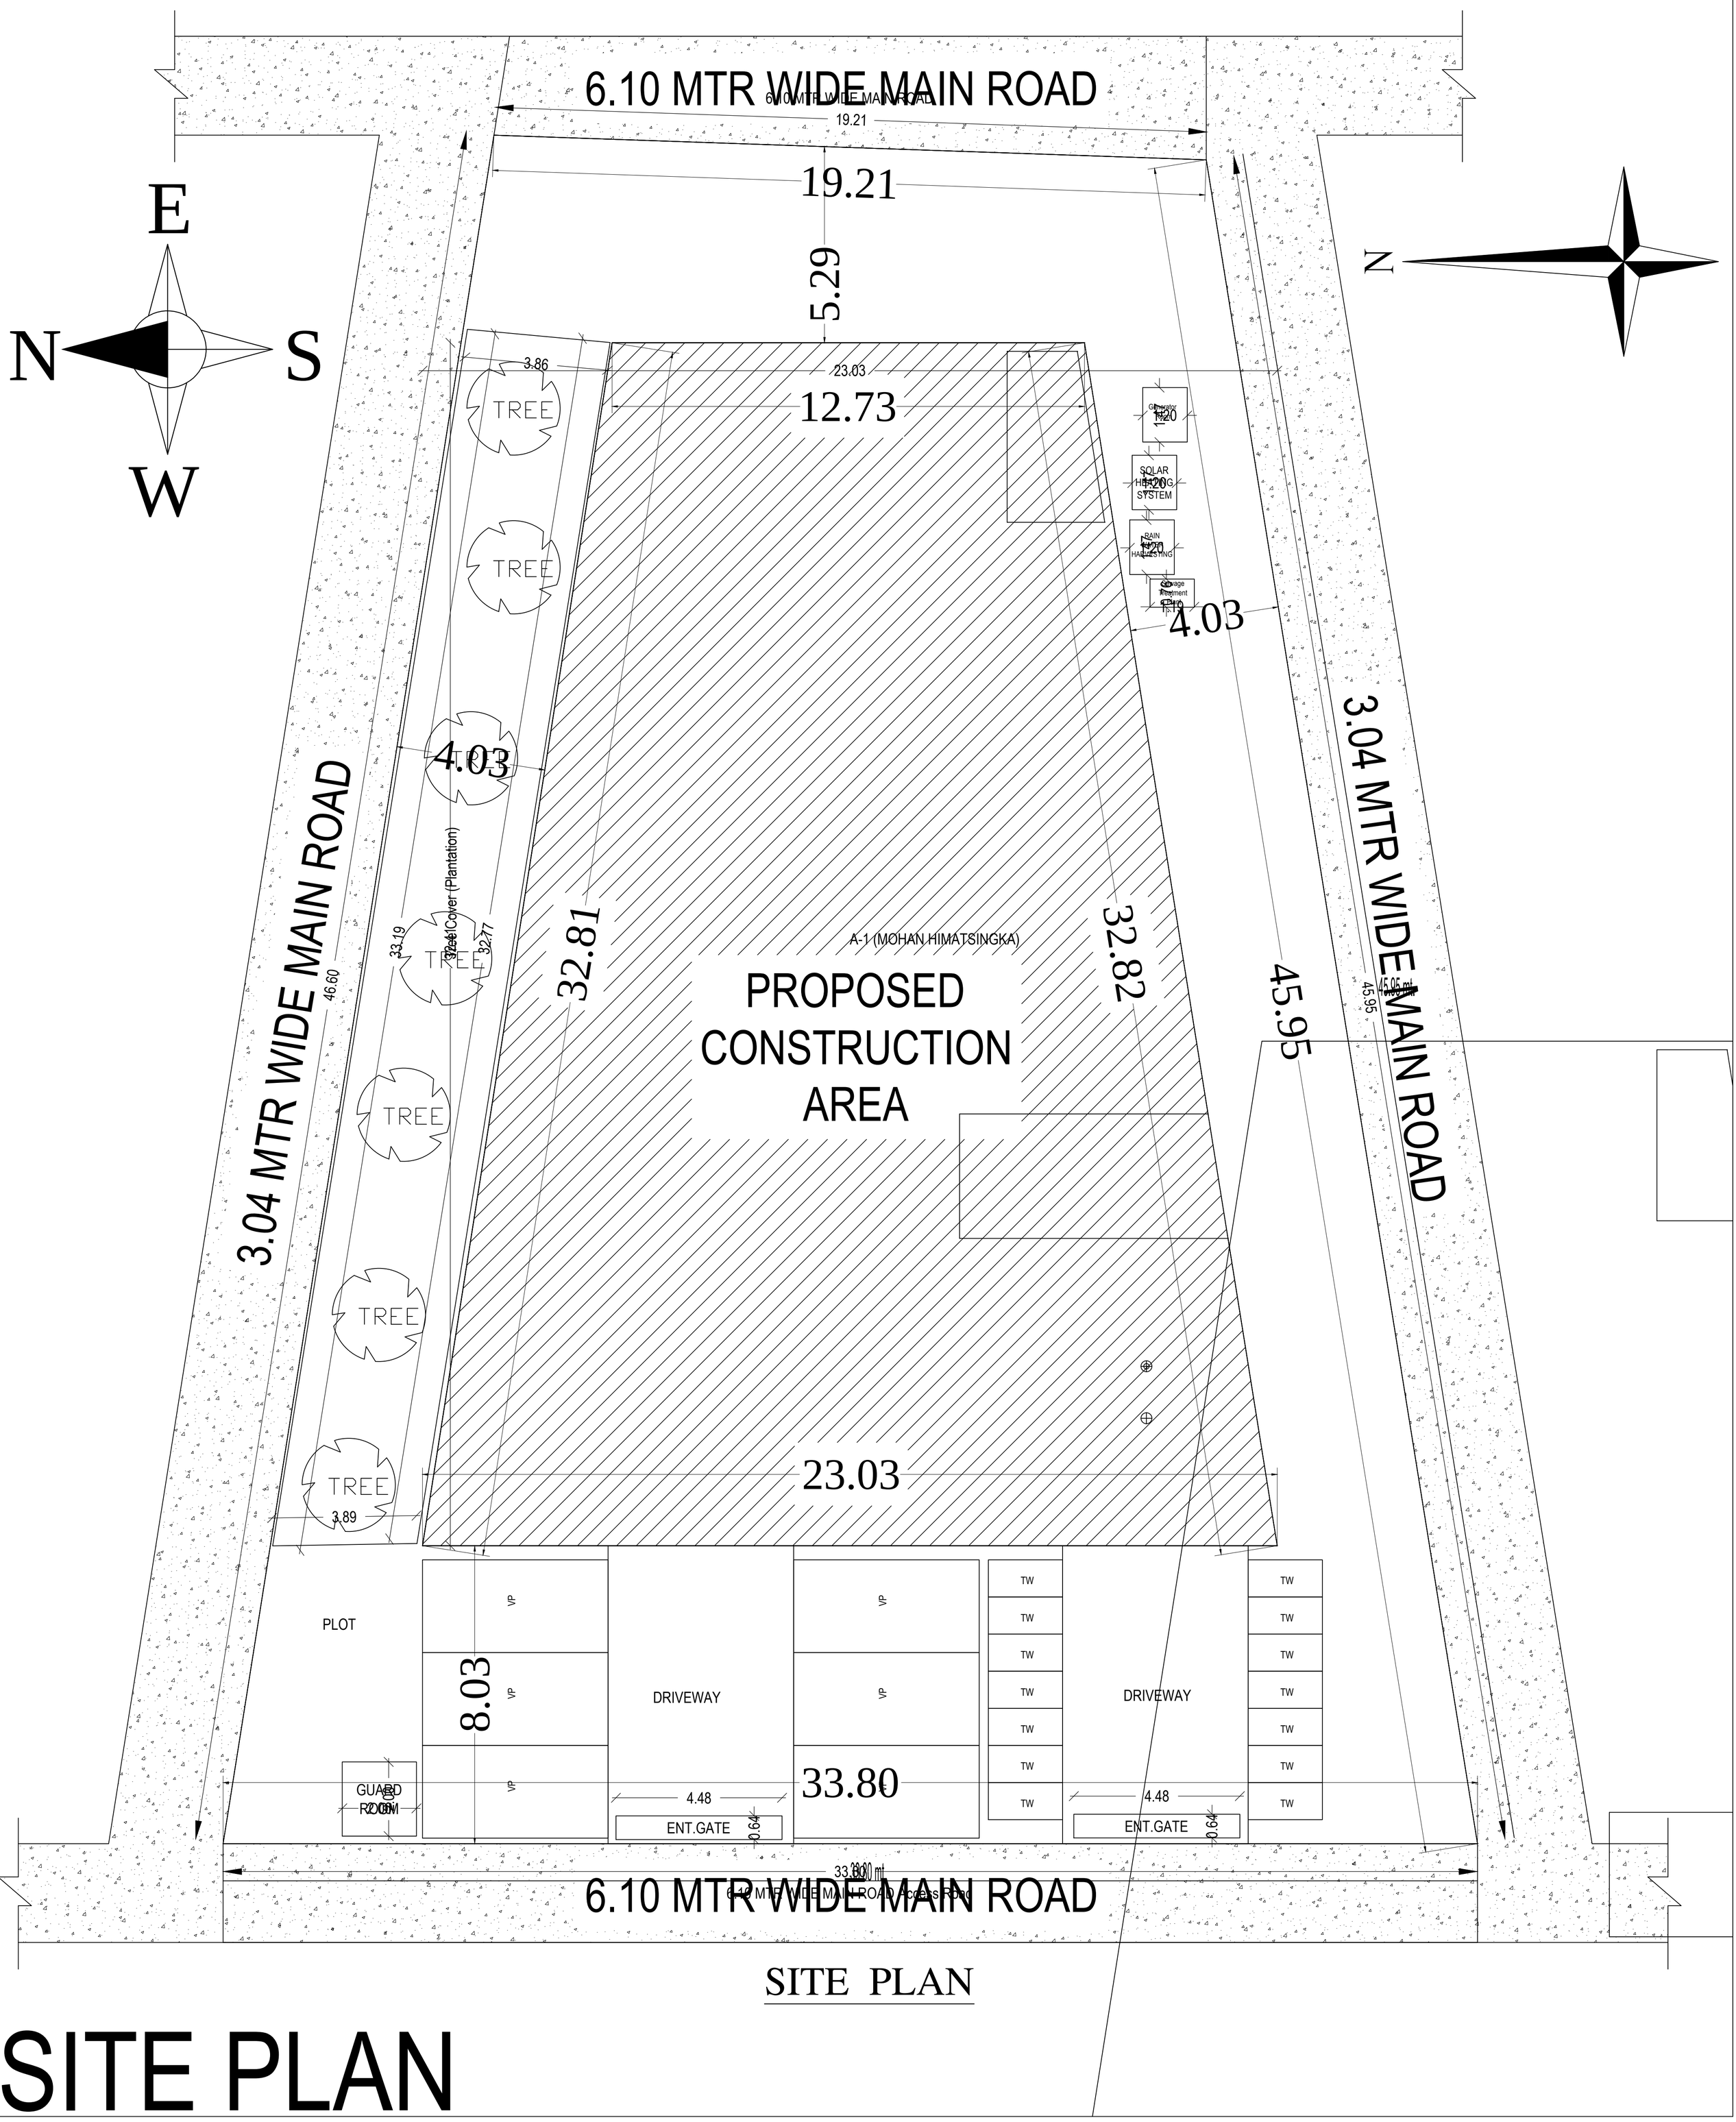
6.10 MTR WIDE MAIN ROAD
6.10MTR WIDE MAIN ROAD
19.21
19.21
5.29
E
N
S
W
N
3.86
23.03
12.73
TREE
TREE
TREE
TREE
TREE
TREE
TREE
Generator
SOLAR HEATING SYSTEM
RAIN WATER HARVESTING
Sewage Treatment Plant
4.03
4.03
3.04 MTR WIDE MAIN ROAD
46.60
33.19
Forest Cover (Plantation)
32.77
32.81
32.82
A-1 (MOHAN HIMATSINGKA)
PROPOSED CONSTRUCTION AREA
45.95
45.95
3.04 MTR WIDE MAIN ROAD
23.03
3.89
PLOT
VP
VP
VP
VP
8.03
DRIVEWAY
DRIVEWAY
TW
TW
TW
TW
TW
TW
TW
TW
TW
TW
TW
TW
GUARD ROOM
4.48
4.48
ENT.GATE
ENT.GATE
0.64
0.64
33.80
33.80 mt
6.10 MTR WIDE MAIN ROAD Access Road
6.10 MTR WIDE MAIN ROAD
SITE PLAN
SITE PLAN