PRODUCED BY AN AUTODESK EDUCATIONAL PRODUCT

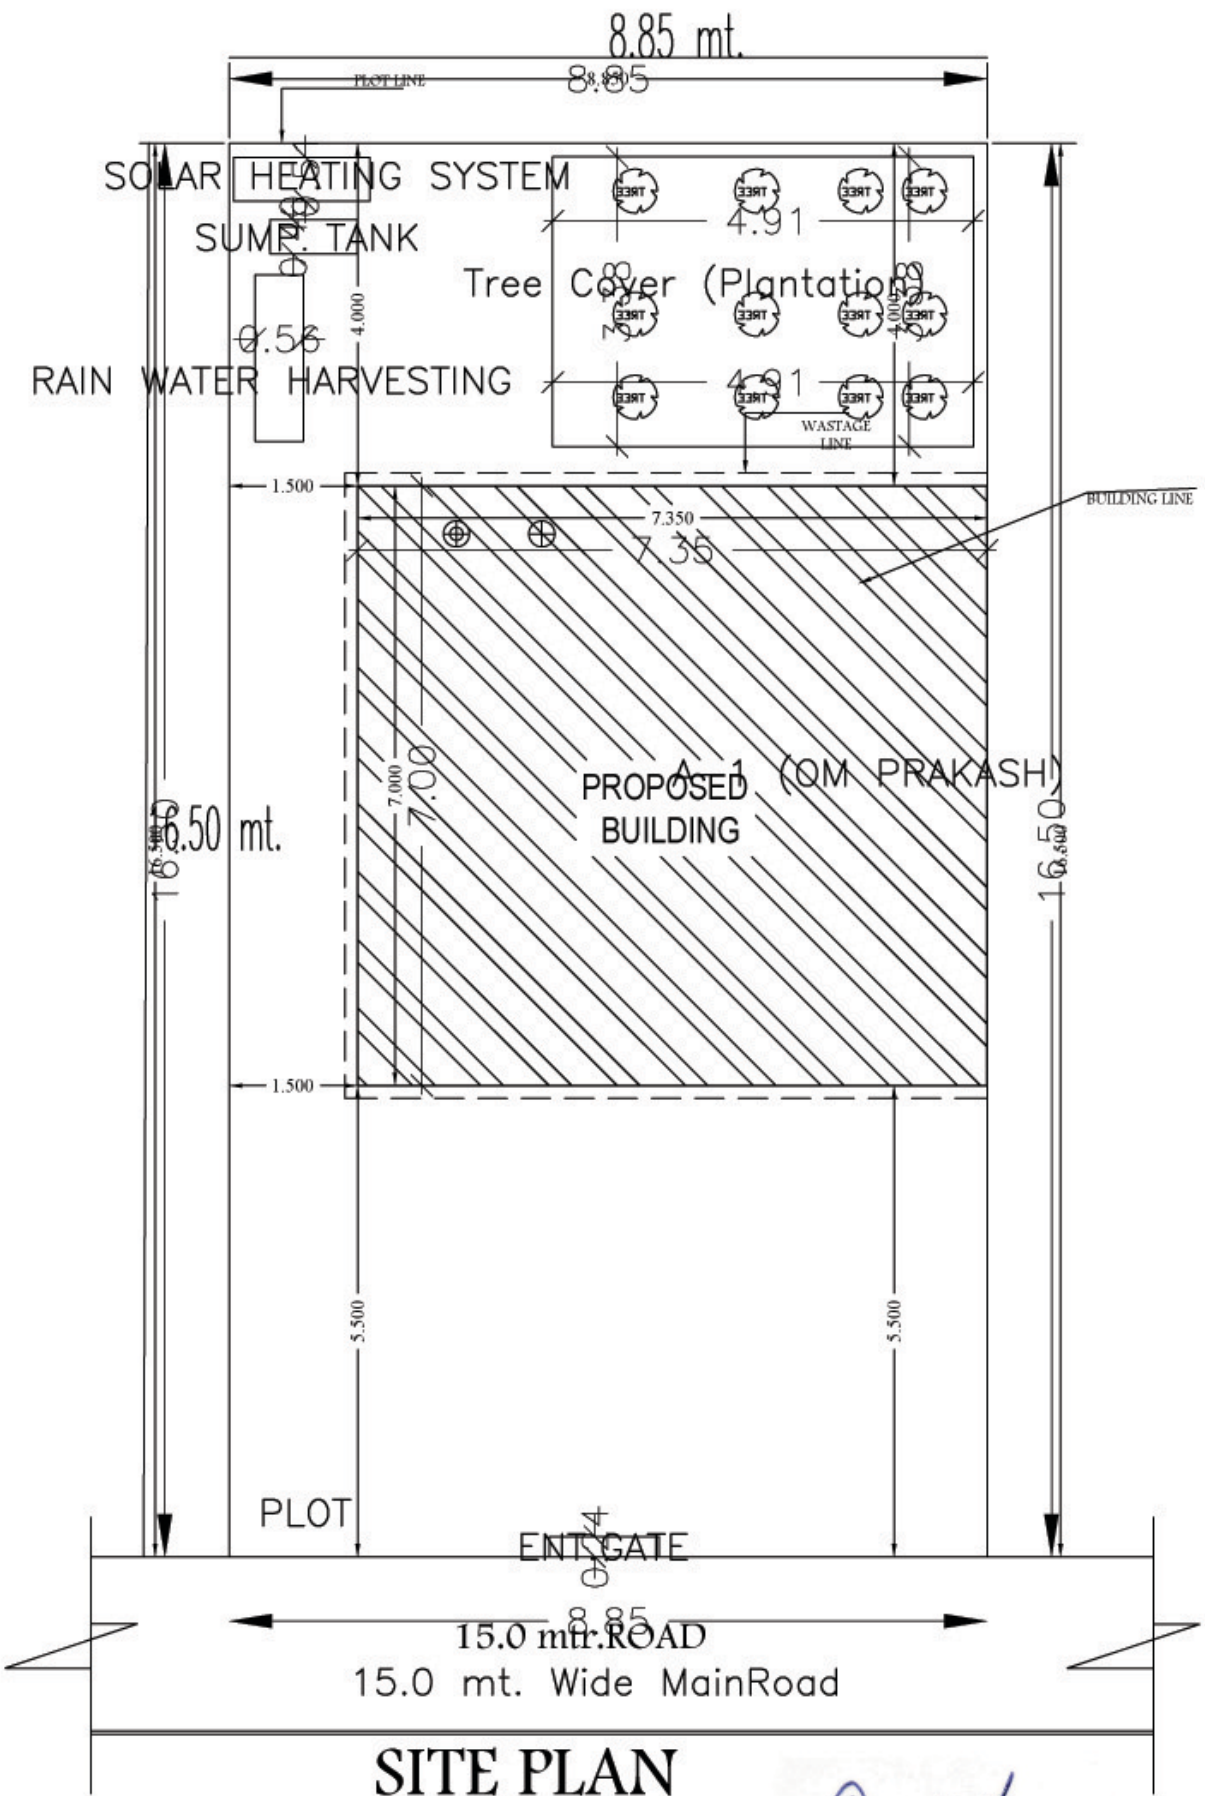

SITE PLAN

SCALE 1:100

SITE PLAN

PRODUCED BY AN AUTODESK EDUCATIONAL PRODUCT

PRODUCED BY AN AUTODESK EDUCATIONAL PRODUCT

PRODUCED BY AN AUTODESK EDUCATIONAL PRODUCT