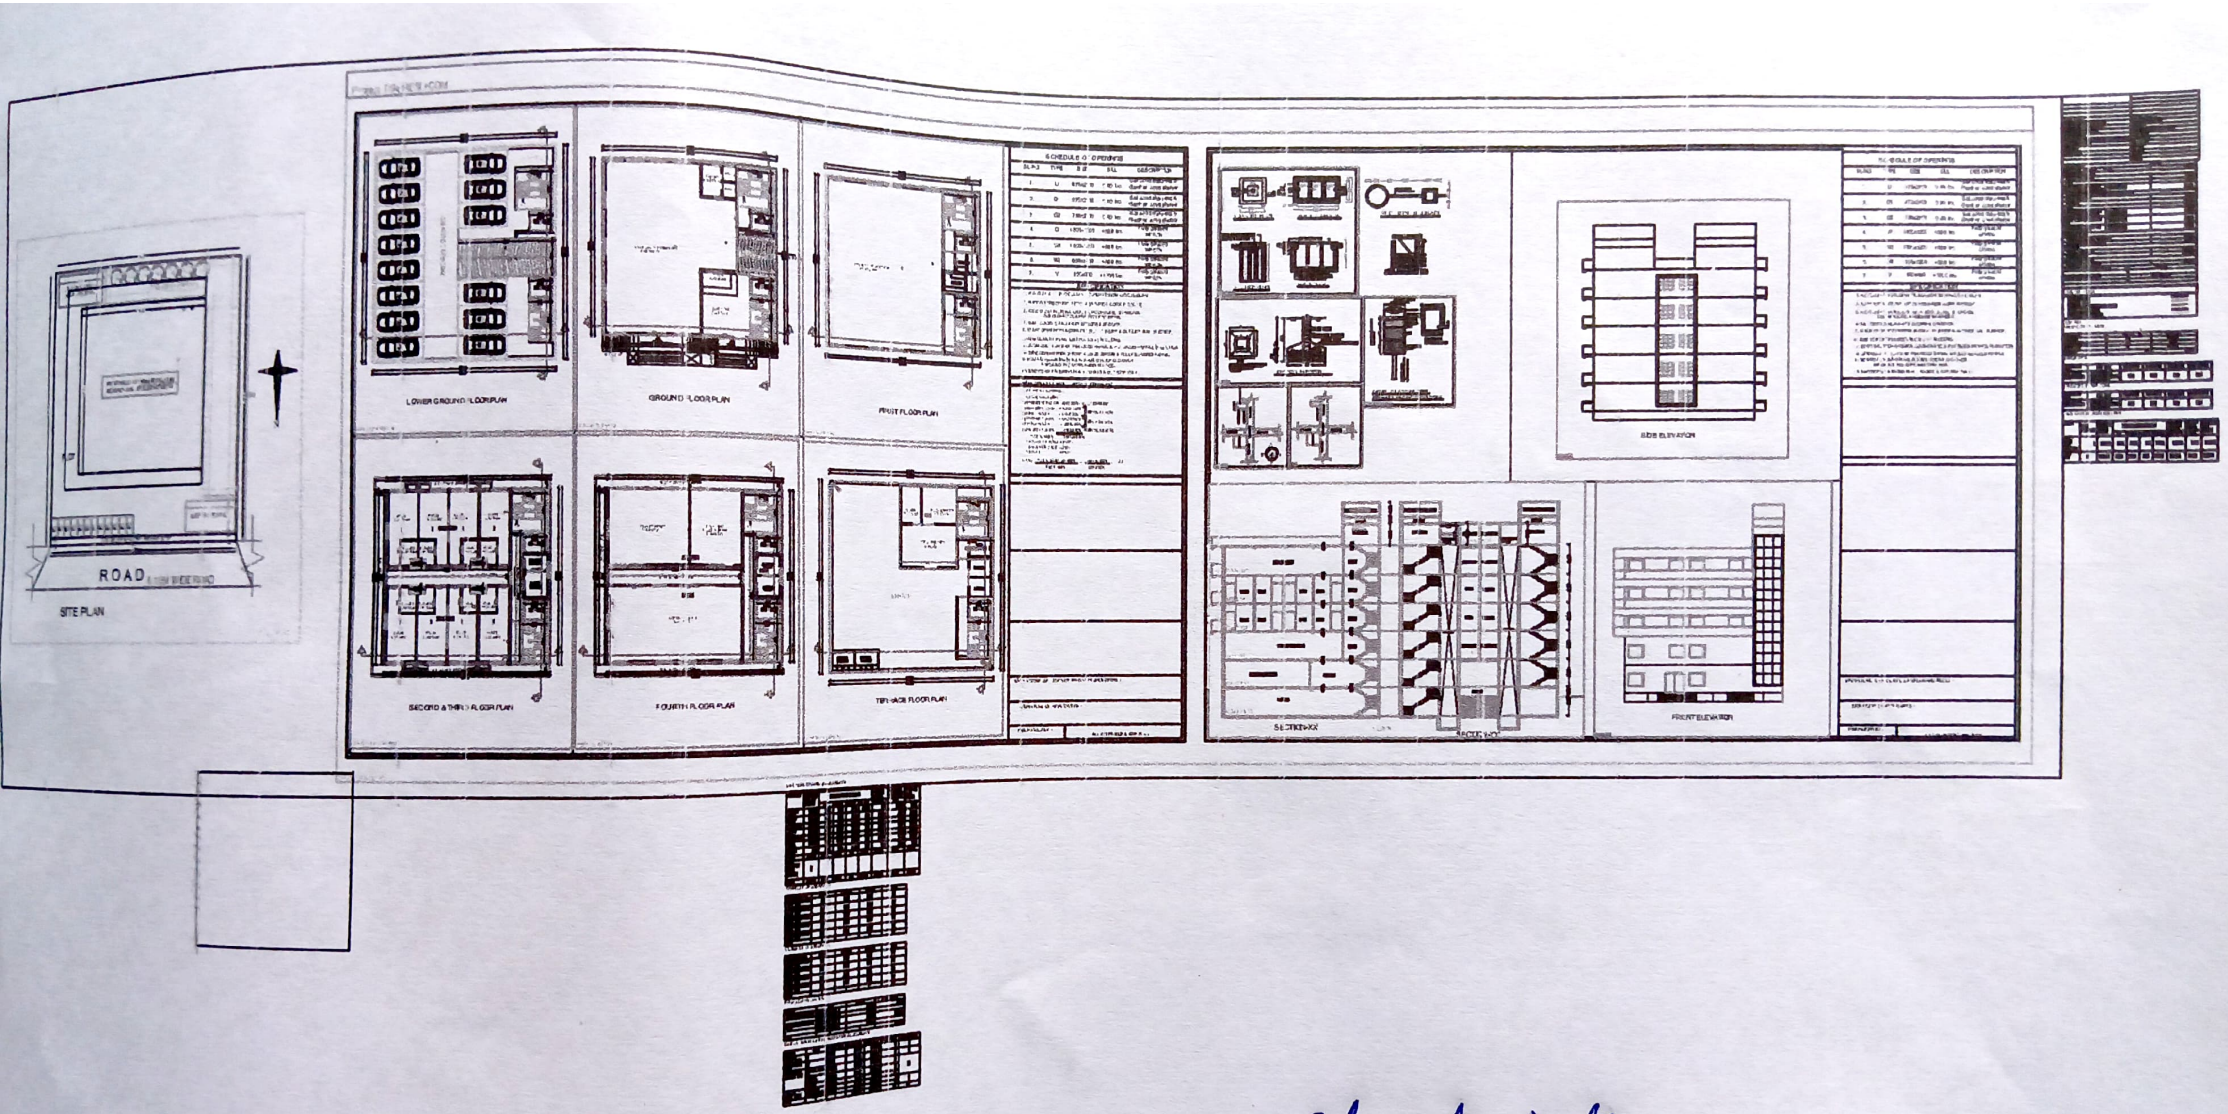
ROAD
SITE PLAN
LOWER GROUND FLOOR PLAN
GROUND FLOOR PLAN
FIRST FLOOR PLAN
SECOND & THIRD FLOOR PLAN
FOURTH FLOOR PLAN
TERRACE FLOOR PLAN
SCHEDULE OF OPENINGS
SIDE ELEVATION
SECTION-XX
FRONT ELEVATION

Charda Hall