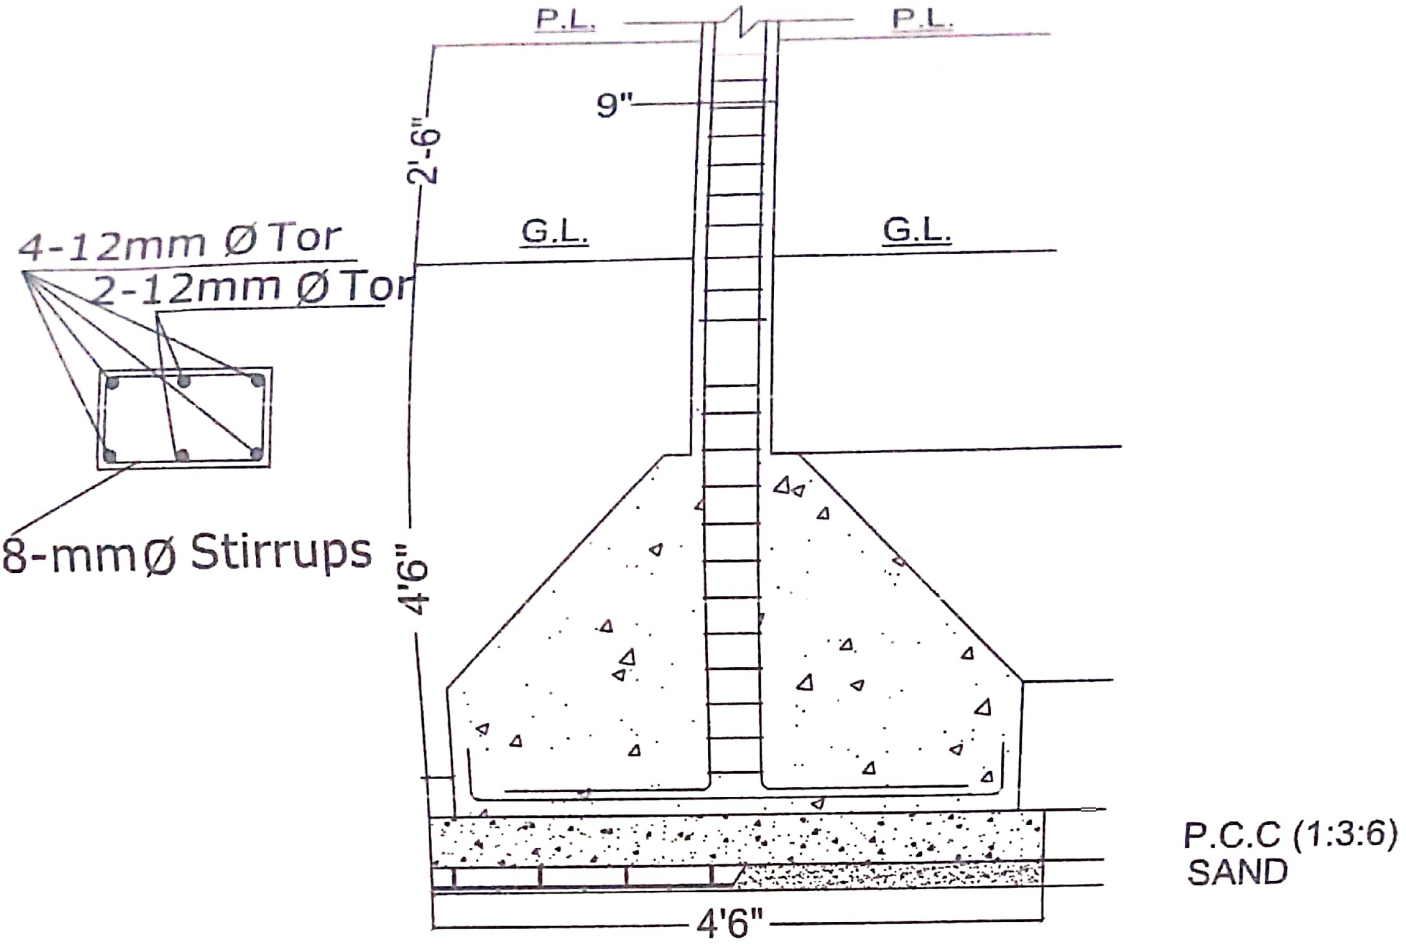

SEC. ELE.DETAILS

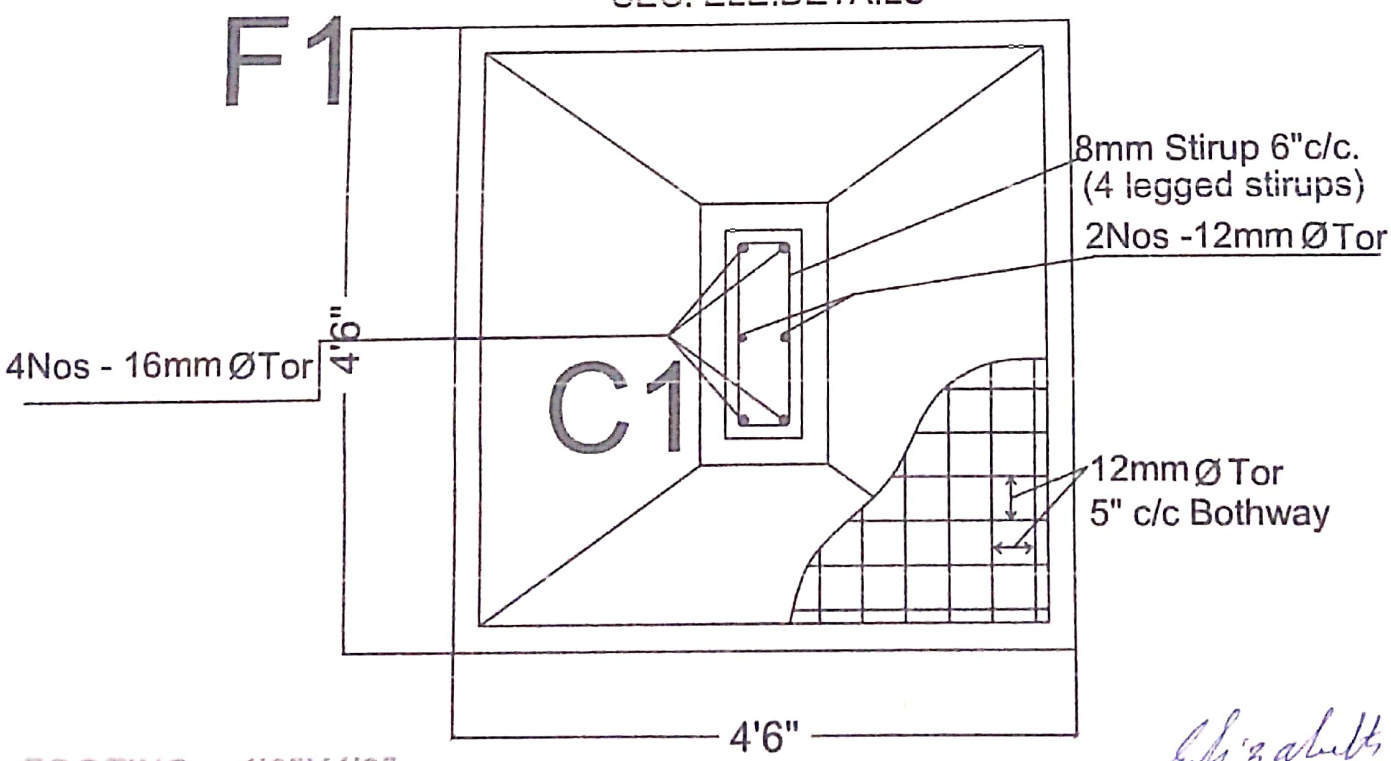

FOOTING - 4'6"X4'6"
COLUMN - 9"X14"

DETAILS OF COLUMN FOUNDATION

tructure Detail

Scanned with Oken Scanner