Project Title :SRI RAMA MAHLI

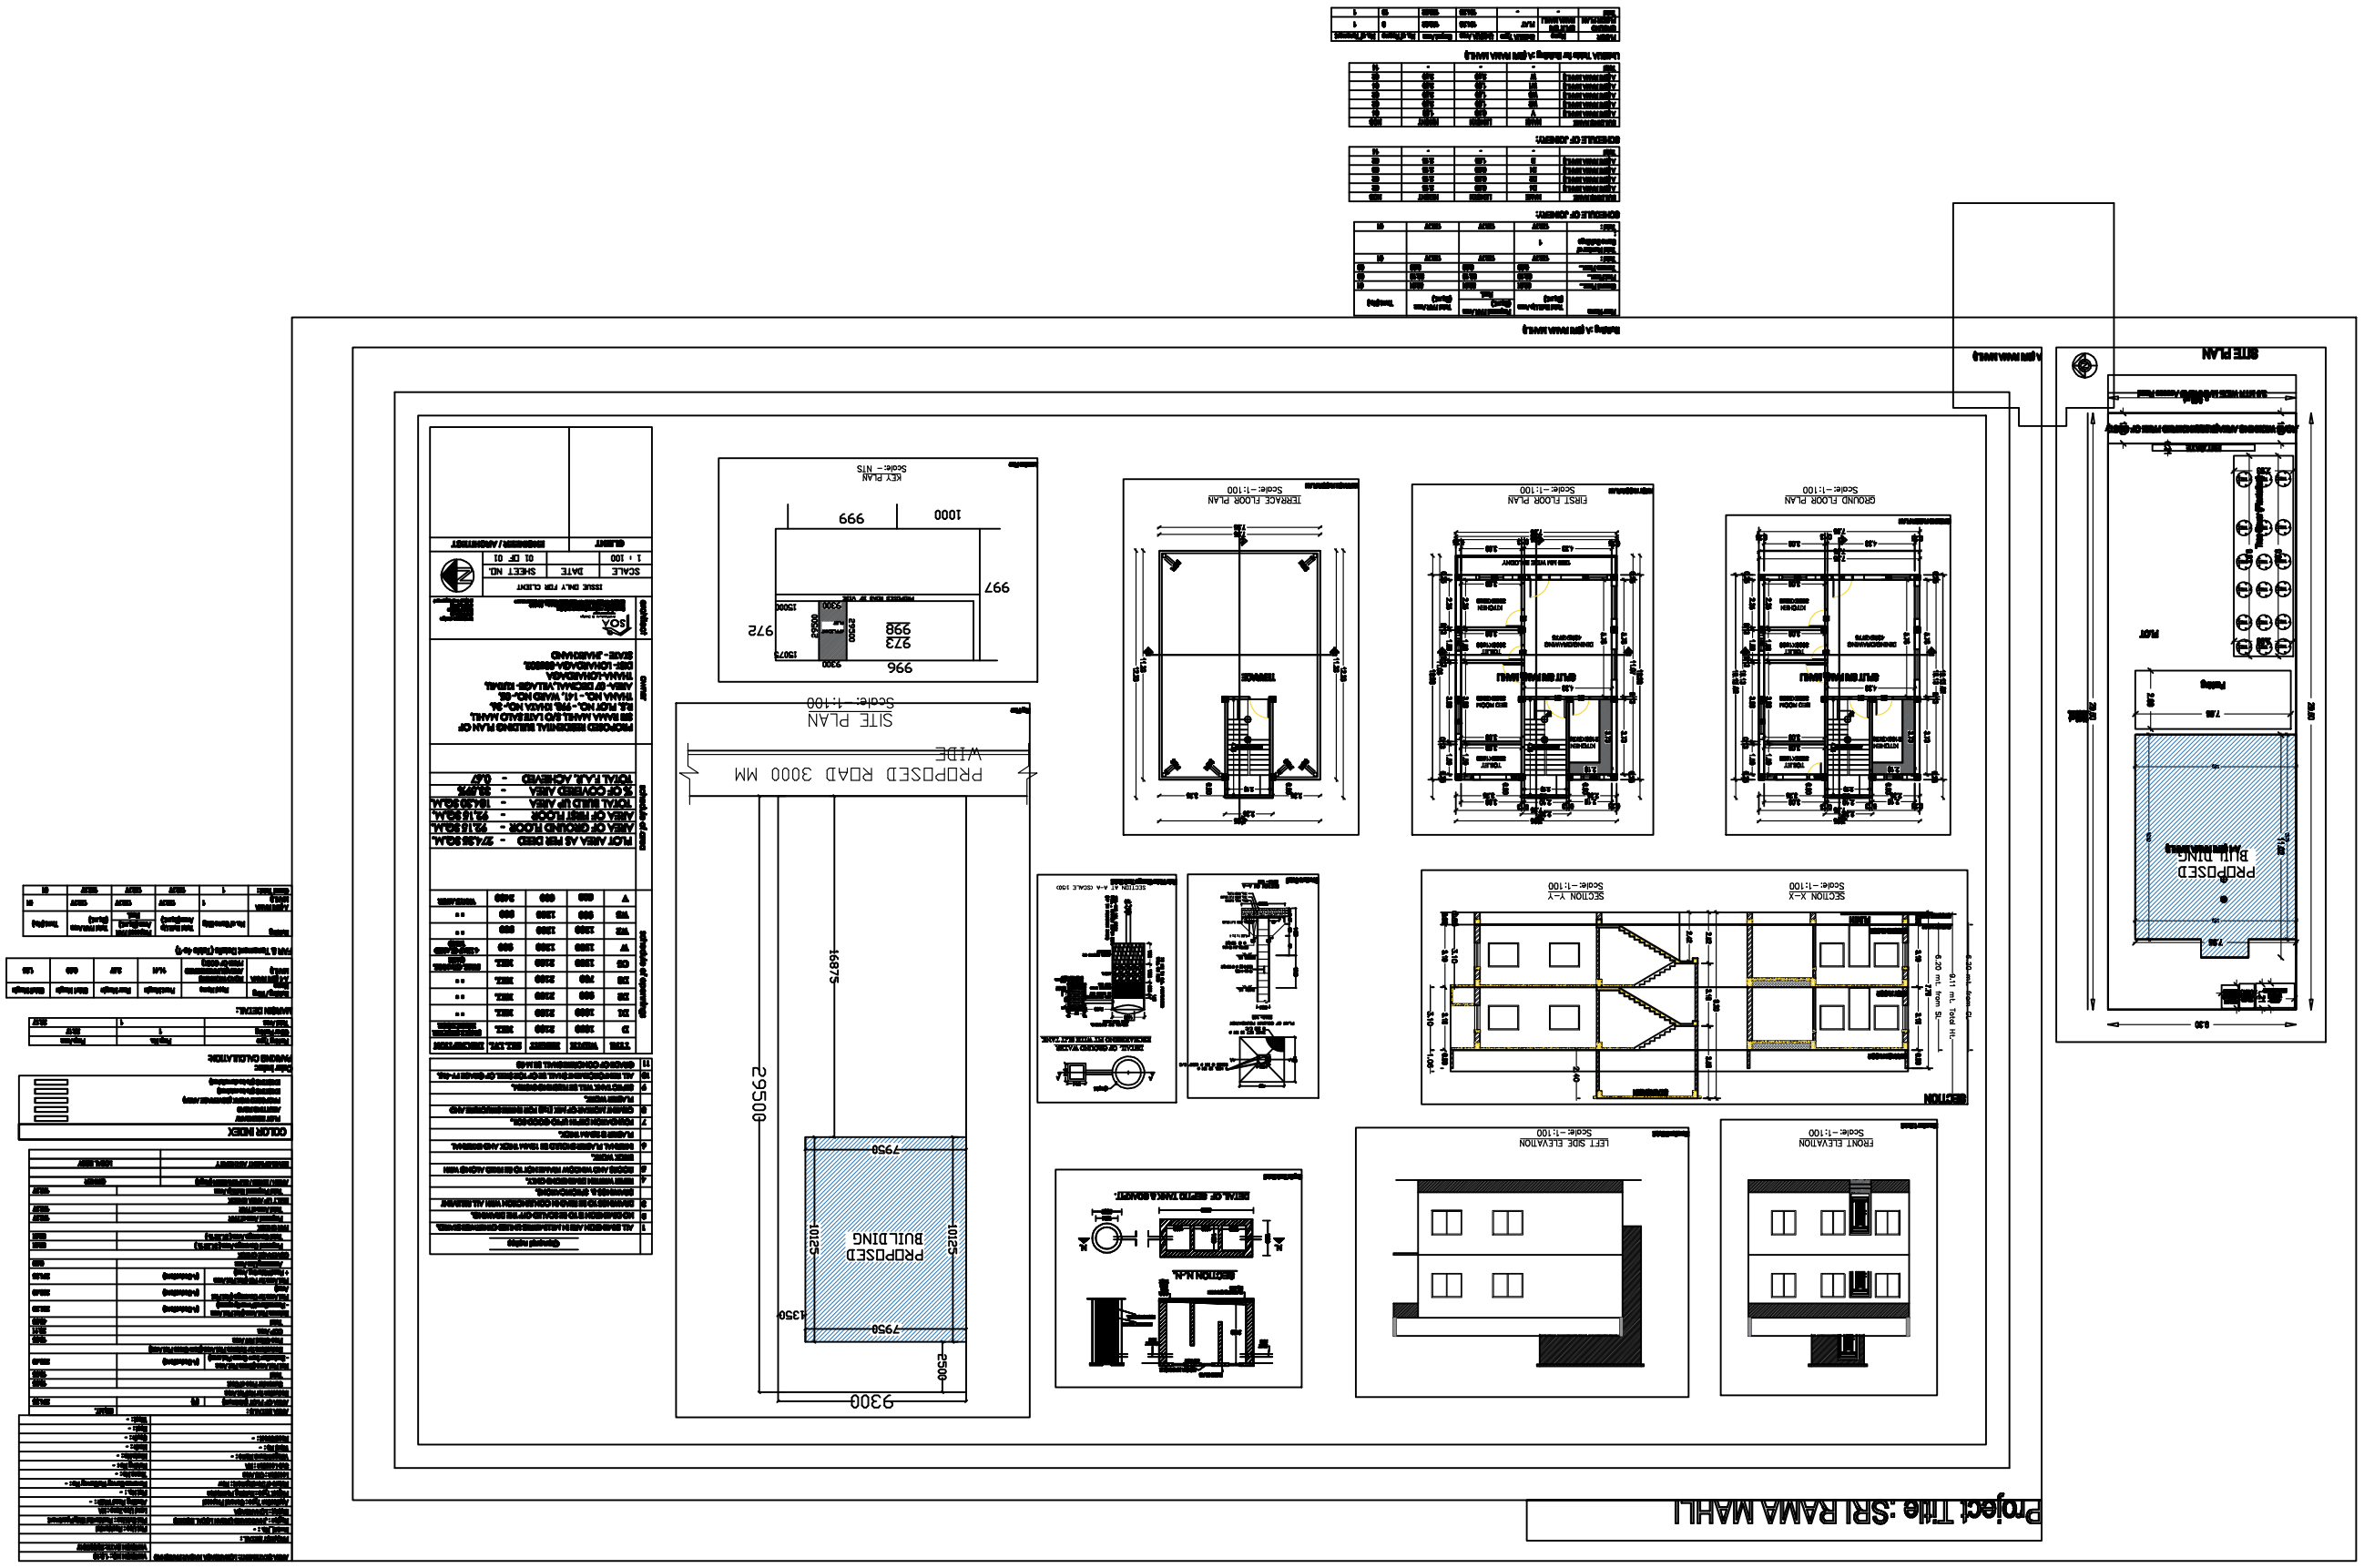
SITE PLAN
PROPOSED BUILDING
GROUND FLOOR PLAN
Scale-1:100
FIRST FLOOR PLAN
Scale-1:100
TERRACE FLOOR PLAN
Scale-1:100
FRONT ELEVATION
Scale-1:100
LEFT SIDE ELEVATION
Scale-1:100
SECTION X-X
Scale-1:100
SECTION Y-Y
Scale-1:100
PROPOSED ROAD 3000 MM WIDE
SITE PLAN
Scale- 1:100
KEY PLAN
Scale- NTS
PROPOSED BUILDING
29500
16875
9300
7950
10125
1350
2500
COLOUR INDEX
SCHEDULE OF JOINERY
SCHEDULE OF COLUMN
SCHEDULE OF DOOR
SCHEDULE OF WINDOW
AREA STATEMENT
SCALE 1 : 100
DATE
SHEET NO.
01 OF 01
ISSUE DWLY FOR CLIENT
DRAWING / ADDRESSING
CLIENT
OWNER
ARCHITECT
