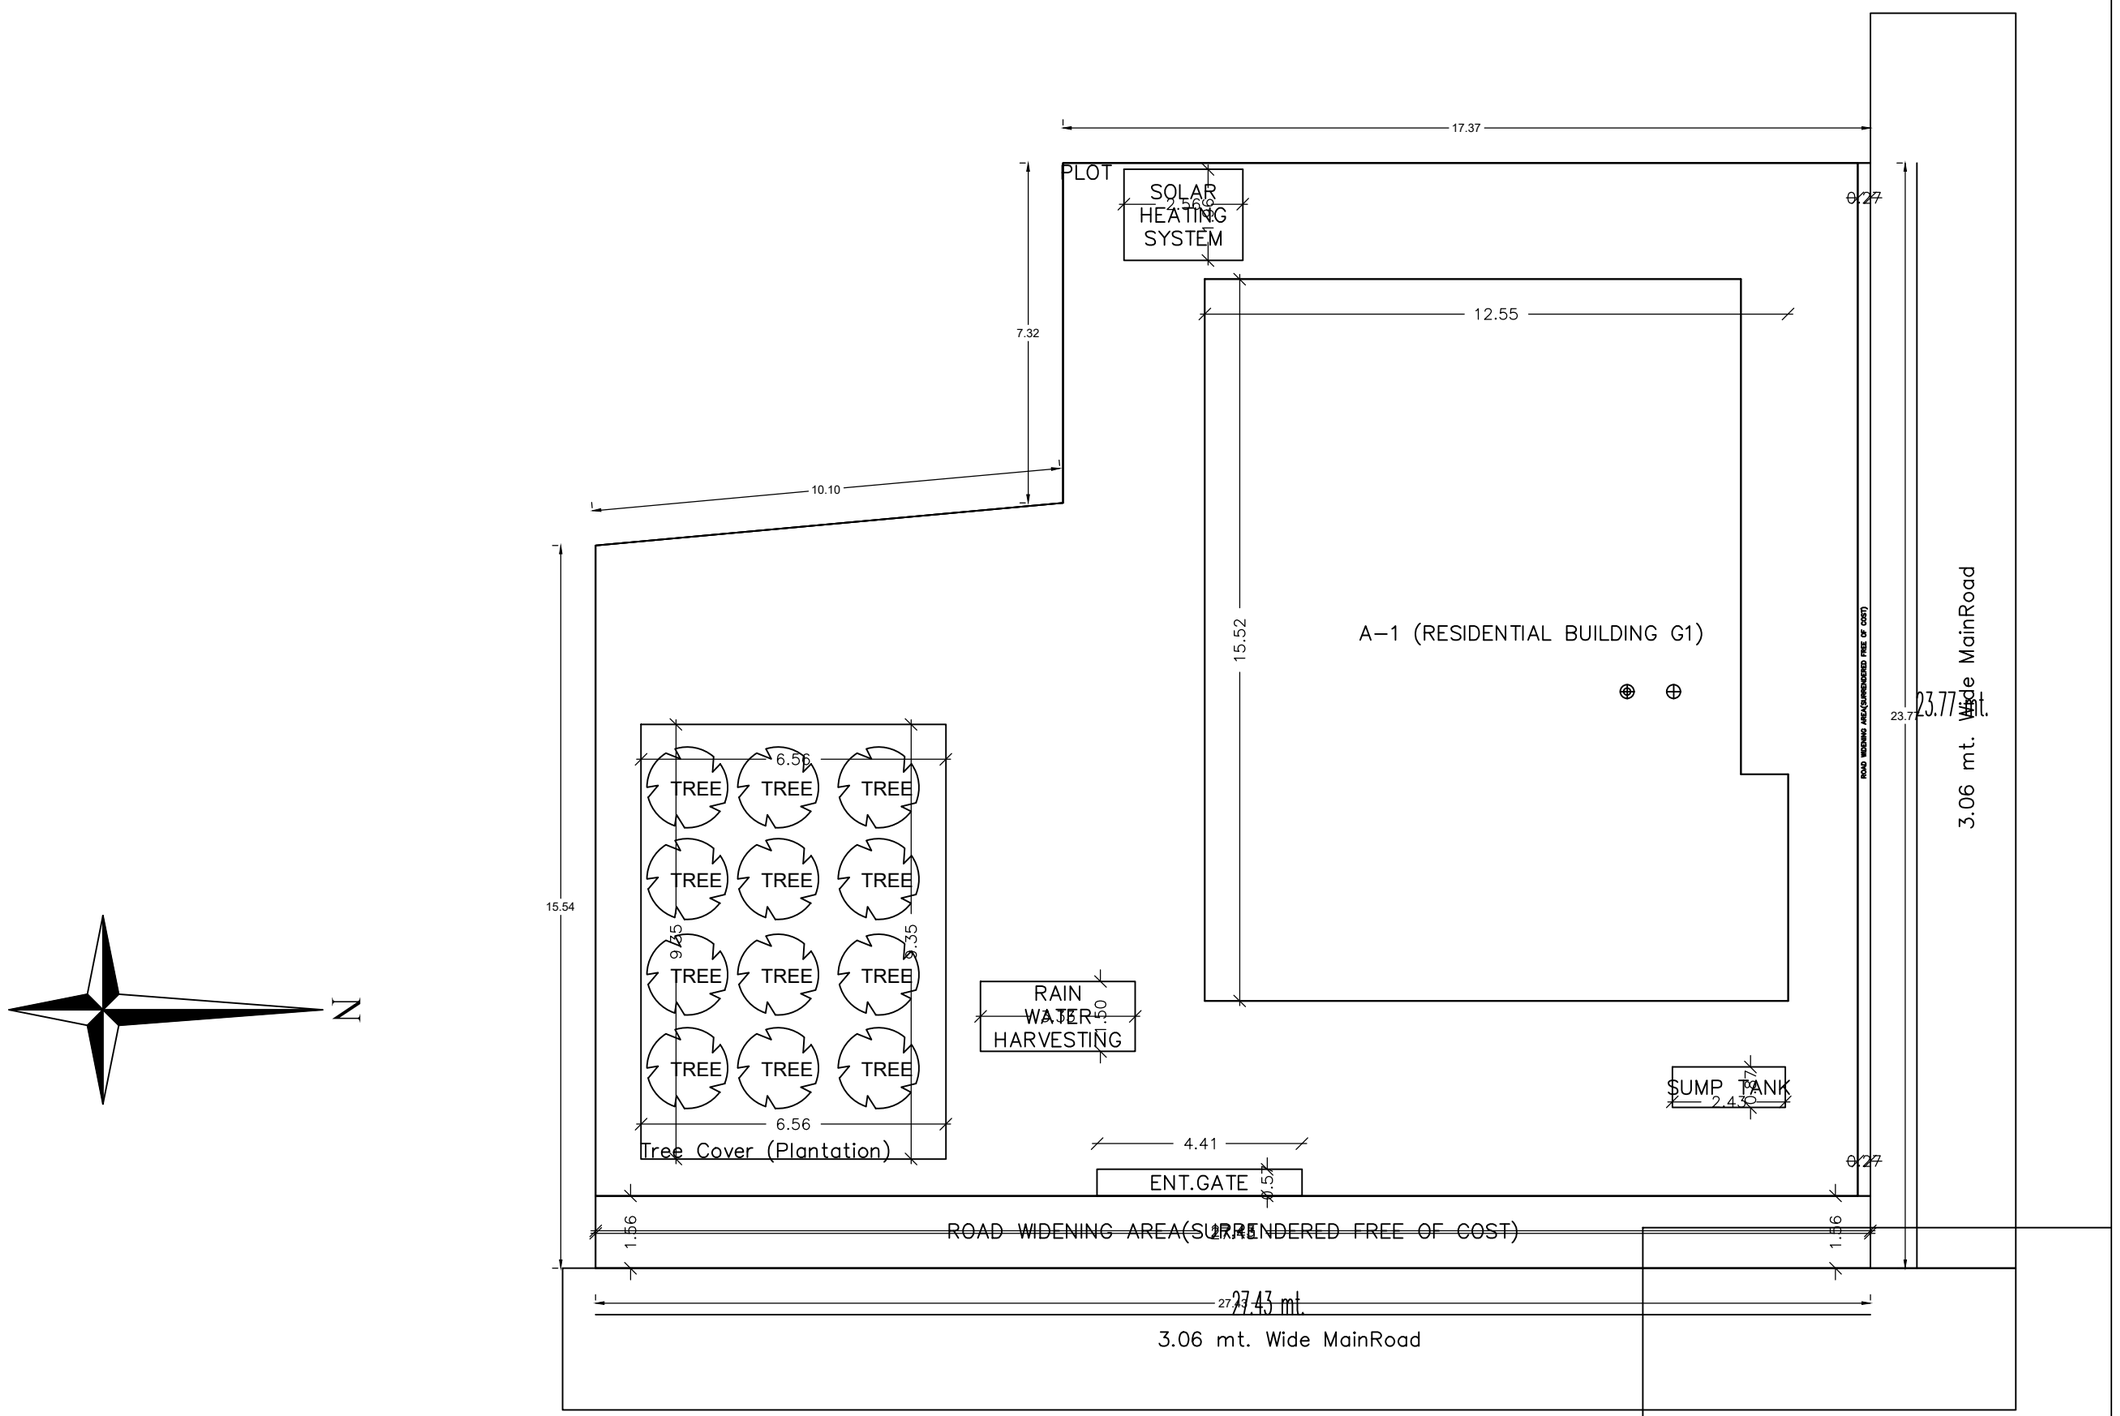
17.37
PLOT
SOLAR HEATING SYSTEM
2.56
0.27
12.55
7.32
10.10
15.52
A–1 (RESIDENTIAL BUILDING G1)
23.77 mt.
3.06 mt. Wide MainRoad
ROAD WIDENING AREA(SURRENDERED FREE OF COST)
15.54
6.56
TREE
9.45
9.35
RAIN WATER HARVESTING
1.50
SUMP TANK
2.43
Tree Cover (Plantation)
4.41
ENT.GATE
0.57
1.56
27.47 mt.
N

ITE PLAN