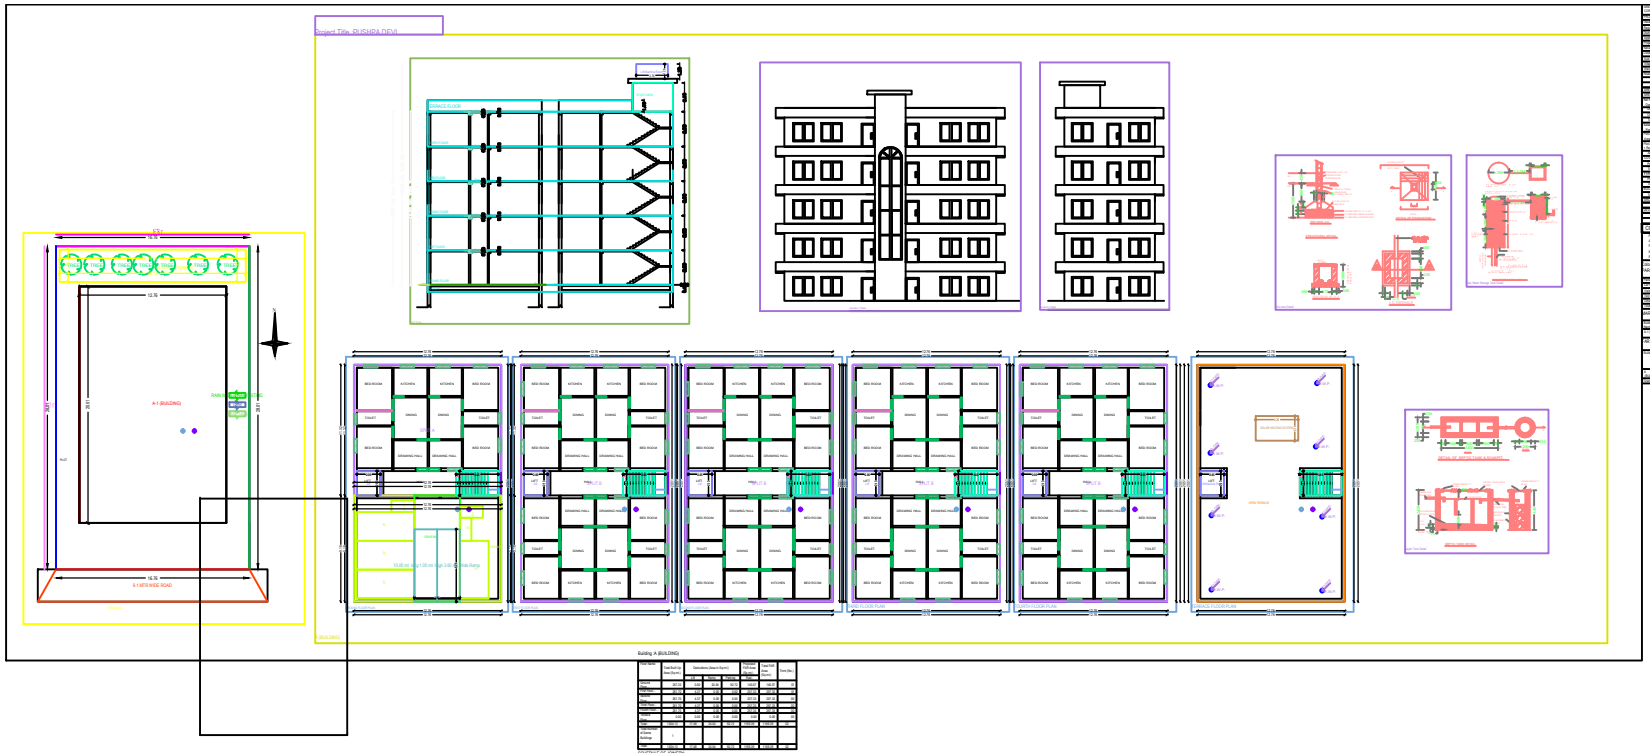

Building A (BUILDING)

Floor Name	Total Built-up Area (Sq.mt.)	Deductions (Sq.mt.)			Total FAR Area (Sq.mt.)	Total Tnt (Sq.mt.)	Dwel Unit
		Stair	Lift	Ramp			
Upper Ground Floor	241.01	0.00	0.00	0.00	241.01	241.01	04
Ground Floor	241.01	0.00	0.00	0.00	241.01	241.01	04
Upper First Floor	241.01	0.00	0.00	0.00	241.01	241.01	04
First Floor	241.01	0.00	0.00	0.00	241.01	241.01	04
Upper Second Floor	241.01	0.00	0.00	0.00	241.01	241.01	04
Second Floor	241.01	0.00	0.00	0.00	241.01	241.01	04
Total	1446.06	0.00	0.00	0.00	1446.06	1446.06	24
Total Number of Units : Residential	24						
Total		0.00	0.00	0.00	1446.06	1446.06	24

















