PRODUCED BY AN AUTODESK EDUCATIONAL PRODUCT

Project Title :VIJAY KERKETTA

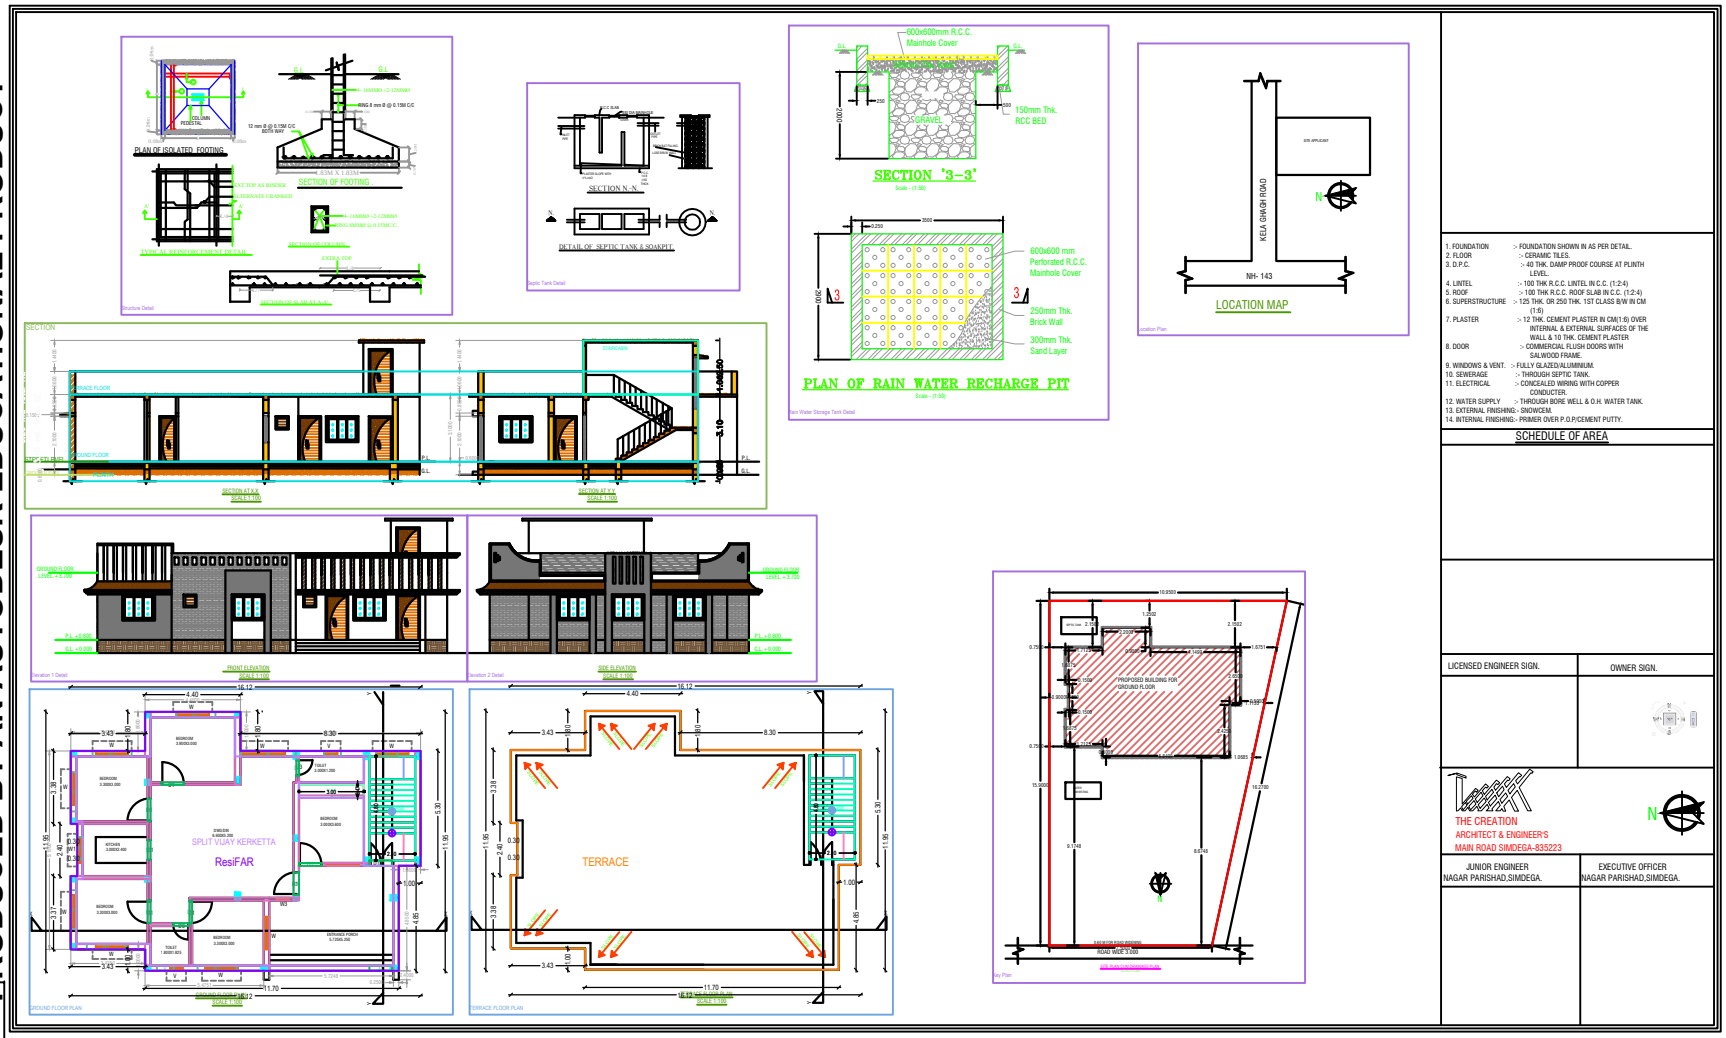


Building :A (VIJAY KERKETTA)

| Floor Name | Total Built Up | Deductions (Area | Proposed FAR | Total FAR Area |
|---|---|---|---|---|

PRODUCED BY AN AUTODESK EDUCATIONAL PRODUCT

PRODUCED BY AN AUTODESK EDUCATIONAL PRODUCT

PRODUCED BY AN AUTODESK EDUCATIONAL PRODUCT