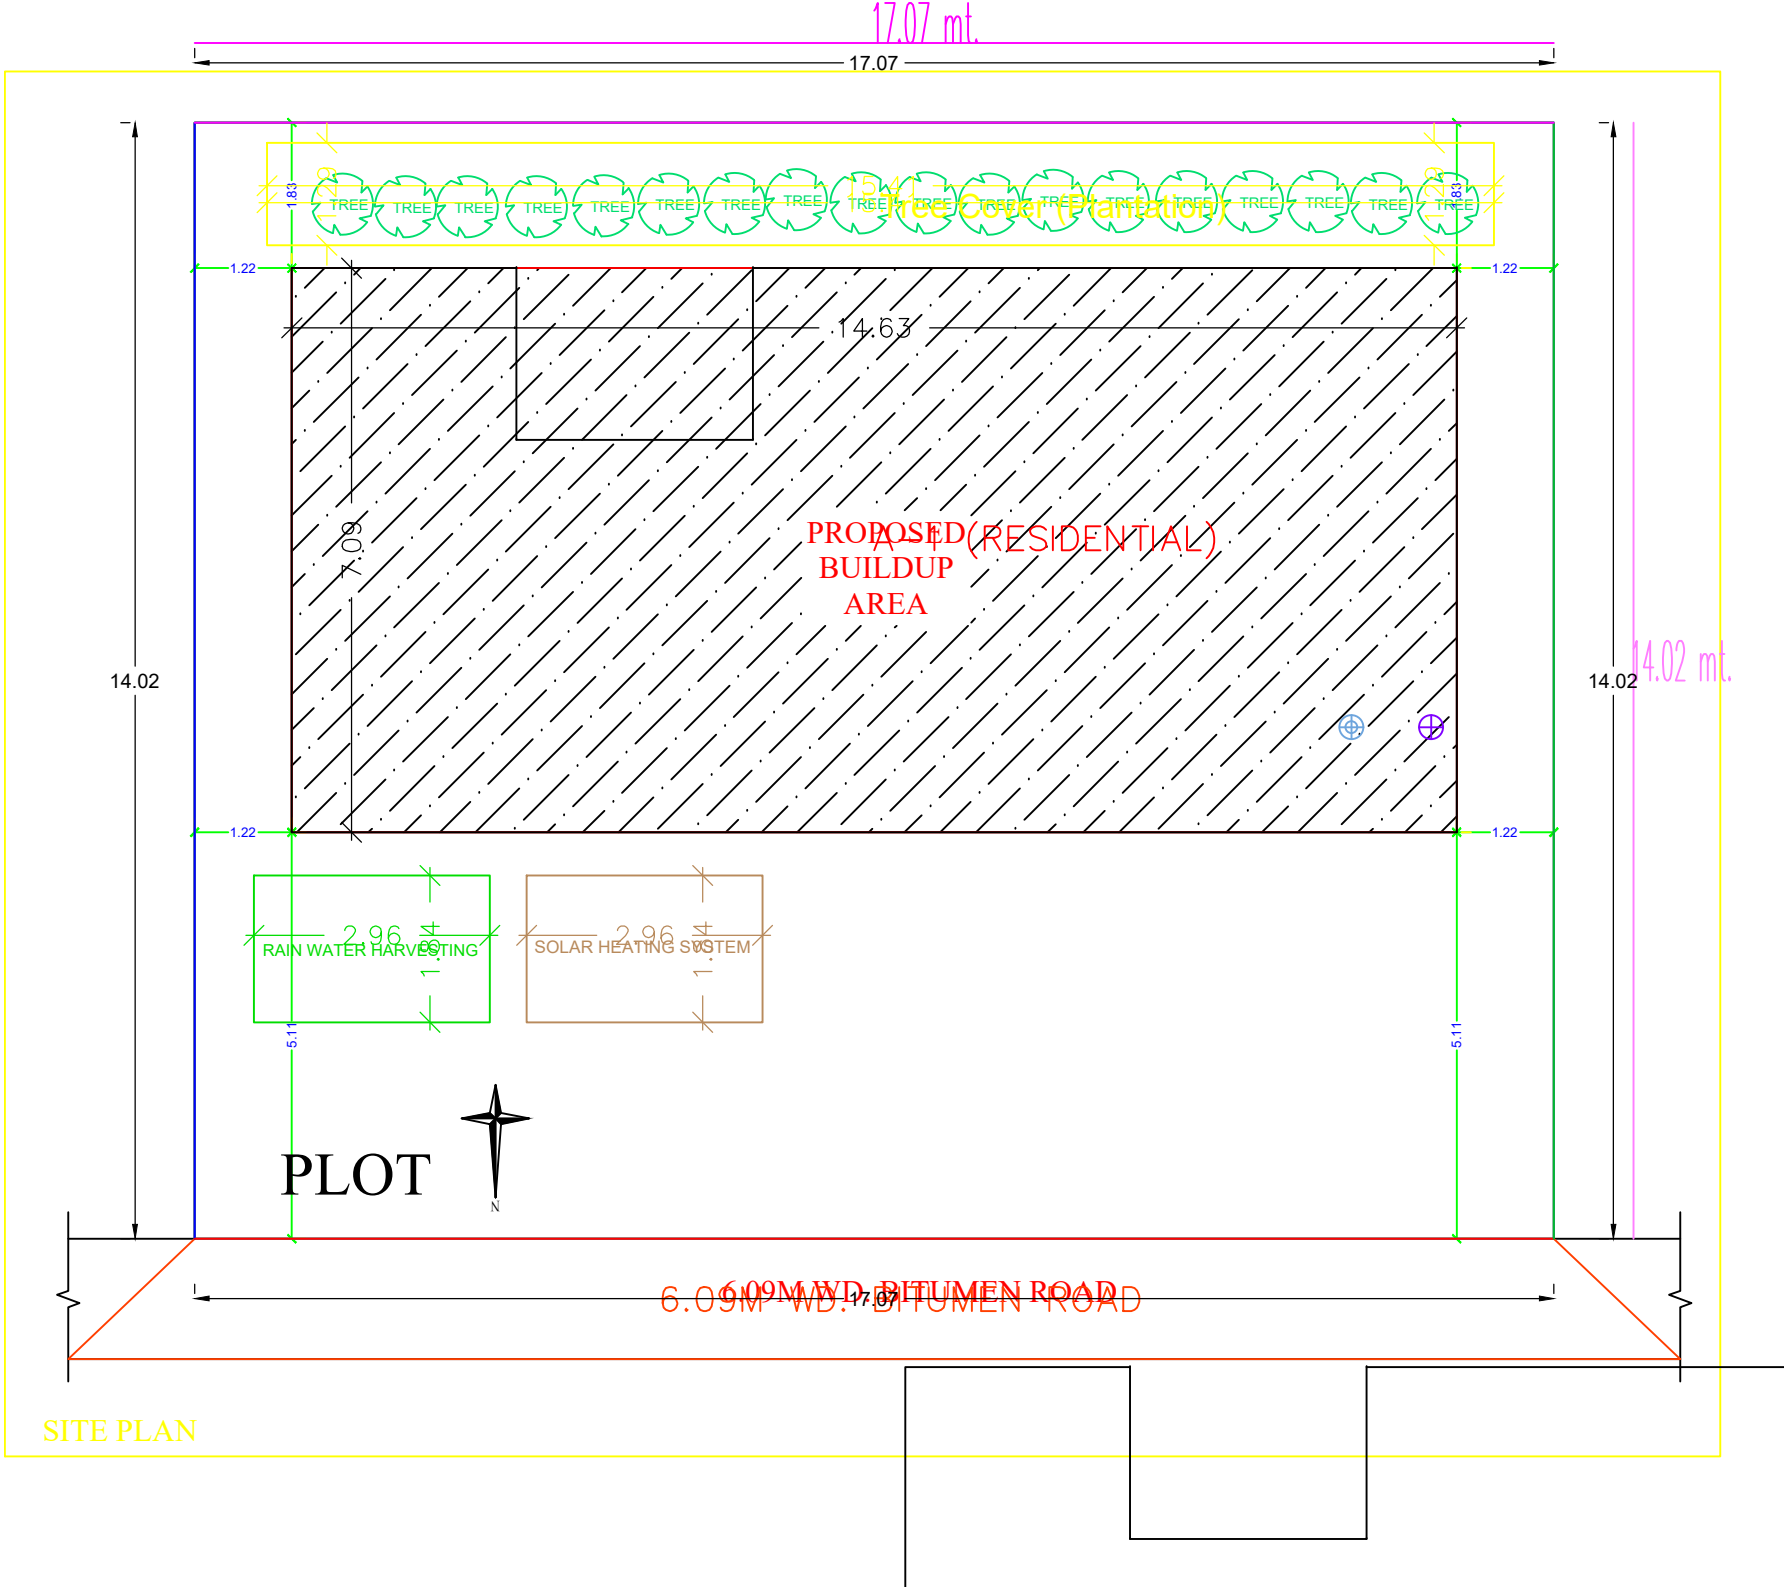
17.07 mt.
17.07
TREE
1.83
1.22
14.63
7.09
PROPOSED(RESIDENTIAL)
BUILDUP
AREA
14.02
14.02 mt.
RAIN WATER HARVESTING
2.96
1.14
SOLAR HEATING SYSTEM
5.11
PLOT
N
6.09M WD. BITUMEN ROAD

SITE PLAN