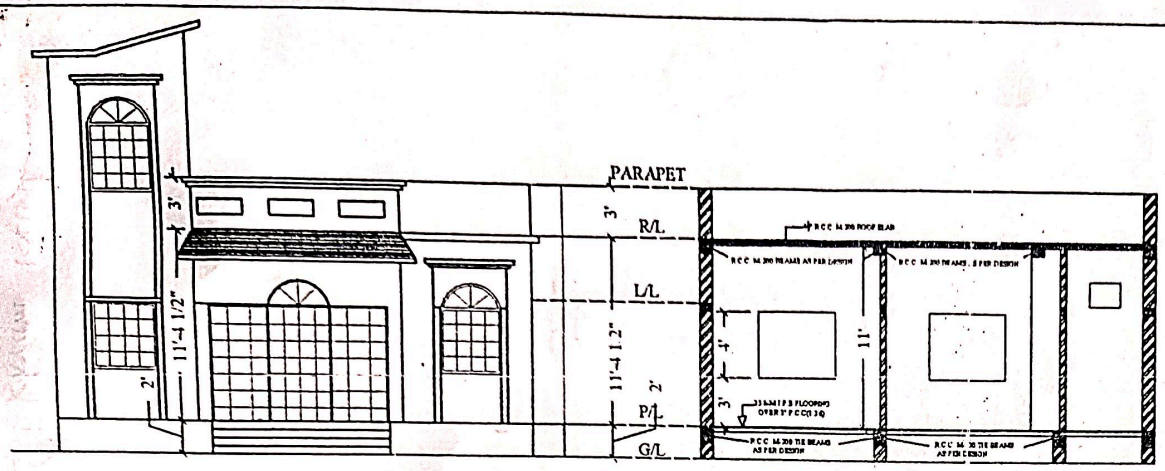

ELEVATION

C/S AT A-A'

SCHEDULES OF OPENING			
TYPE	NAME	SIZE	REMARKS
D	DOOR	3'-3"X7"	PANNELLED DOUBLE SHUTTER DOOR
D1	DOOR	3'-3"X7"	PANNELLED SINGLE SHUTTER DOOR
D2	DOOR	2'-3"X7"	PANNELLED SINGLE SHUTTER DOOR
W	WINDOW	4'-3"X4'-6"	GLAZED STEEL WINDOW
W1	WINDOW	3'-3"X4'-6"	GLAZED STEEL WINDOW
W2	WINDOW	6'-3"X4'-6"	GLAZED STEEL WINDOW
V	VENT	2'-3"X1'-3"	TOP HUNG VENTILATOR

SITE PLAN
SCALE:- 32"= 1 MILE

SERAIKELLA MUNICIPALITY
WARD No 8
THANA- SERAIKELLA
DIST:- SERAIKELLA-KHARSAWAN

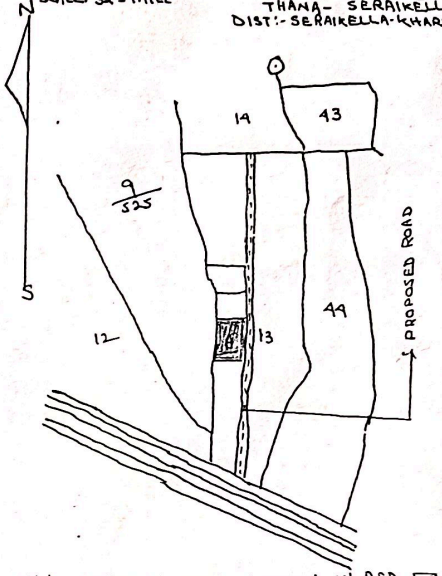

N8:- WORKING SITE SHOWN IN RED

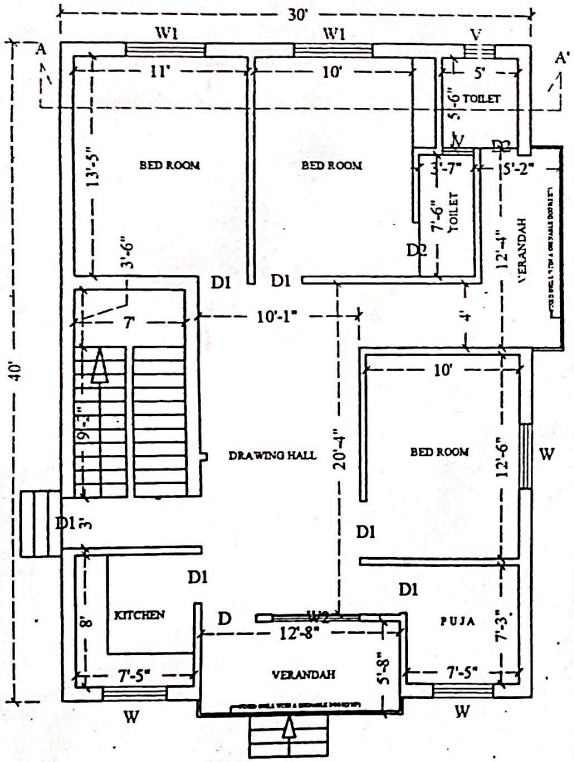

PLAN

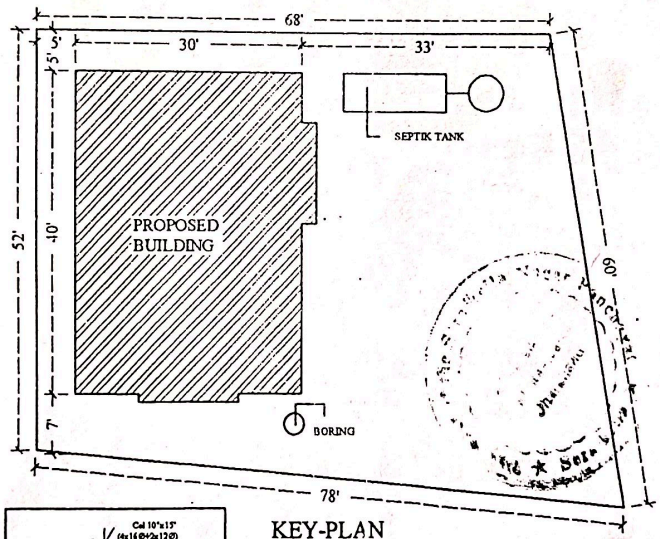

KEY-PLAN

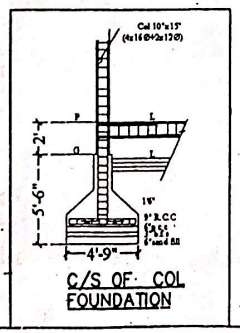

C/S OF COL FOUNDATION

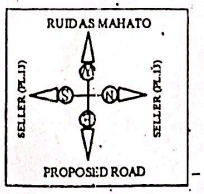

PROPOSED RESIDENTIAL BUILDING FOR MR SUKHRAM
KUMHAR WARD NO-08,SERAIKELLA NAGAR
PANCHAYAT UNDER
SERAIKELLA-KHARSAWAN,JHARKHAND

KHATA NO - 151	THANA -SERAIKELLA	Scale 1/4"=1'0"
PLOT NO -13/A	AREA = 0.8½ AC	Built up Area = 1248.00 SFT

Sukhram Kumhar
Signature of The Owner

Er. D. Dutta Dubey
(Retd Civil Engineer)
Consulting Engineer
Seraikella Municipality
Regd. No. 342/61
Signature of The Engineer in-charge

Signature of The Executive Officer

E03 12/11