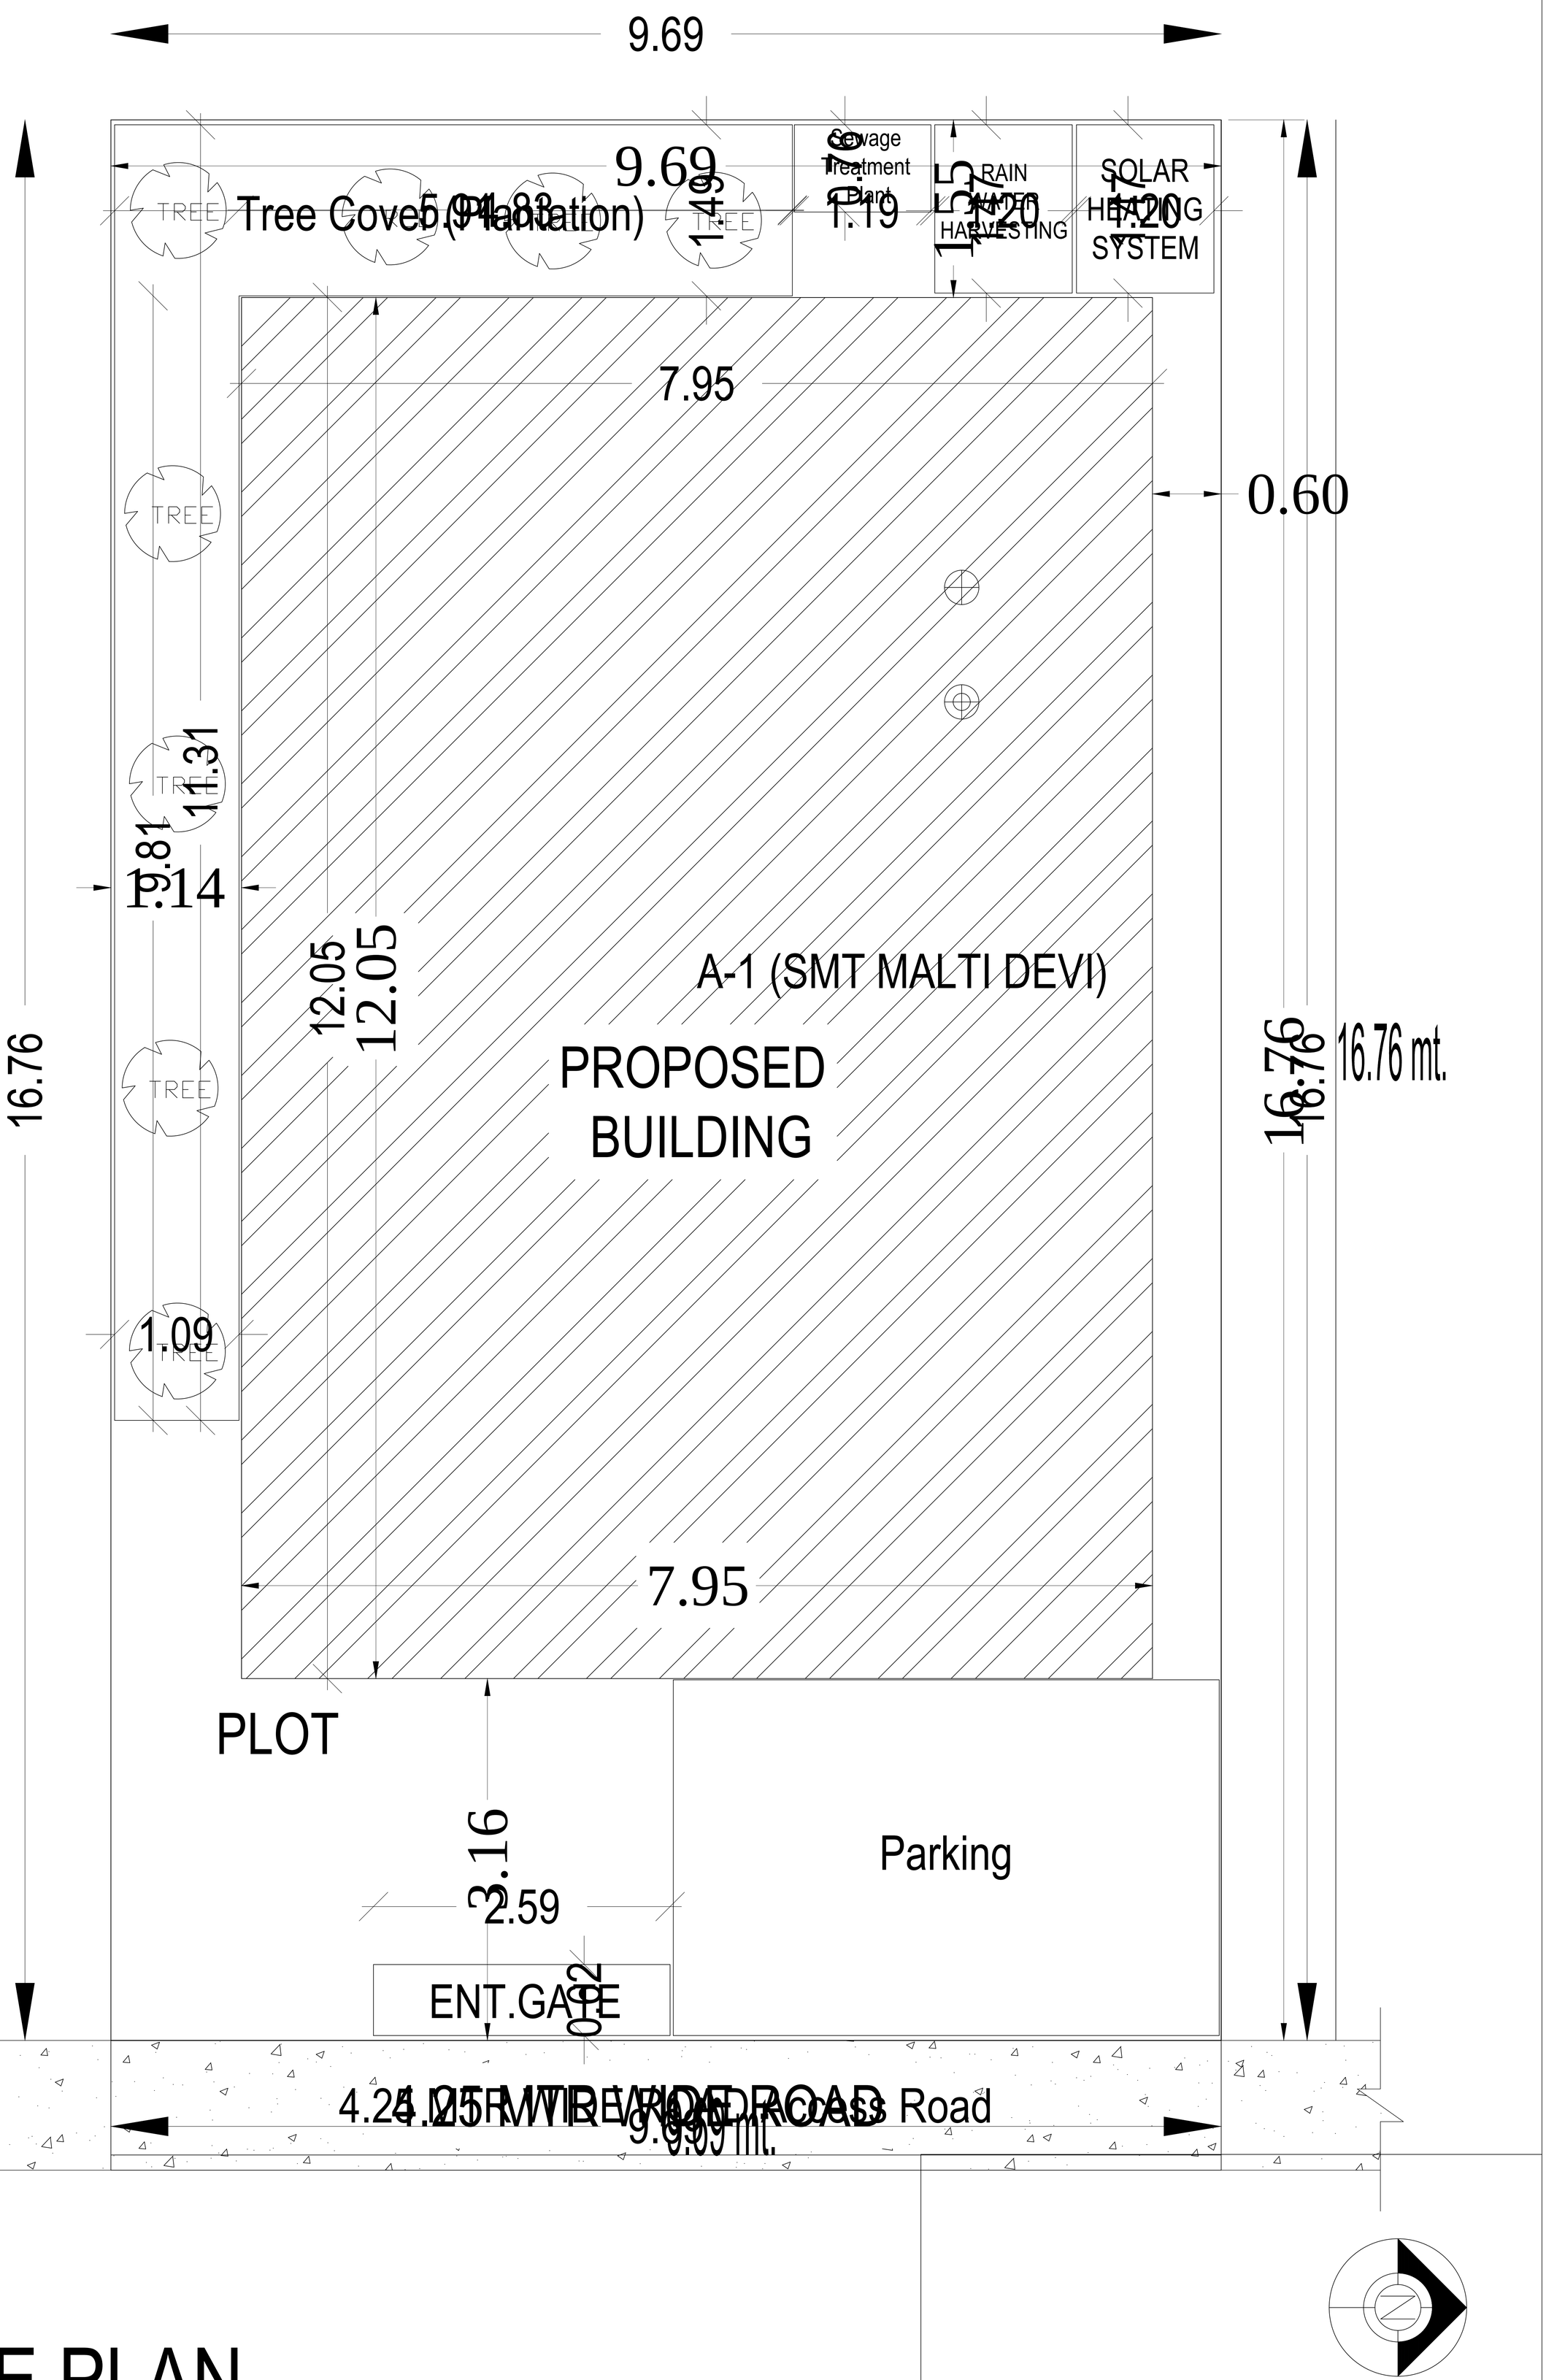
9.69
9.69
Tree Cover (Plantation)
5.94
1.49
Sewage Treatment Plant
1.19
RAIN WATER HARVESTING
1.20
SOLAR HEATING SYSTEM
1.20
7.95
0.60
TREE
TREE
TREE
TREE
TREE
11.31
9.81
1.14
12.05
12.05
A-1 (SMT MALTI DEVI)
PROPOSED BUILDING
16.76
16.76
16.76 mt.
1.09
7.95
PLOT
3.16
2.59
0.92
ENT.GATE
Parking
4.25 MTR WIDE ROAD
Access Road
9.99 mt.
SITE PLAN