PRODUCED BY AN AUTODESK EDUCATIONAL PRODUCT

PRODUCED BY AN AUTODESK EDUCATIONAL PRODUCT

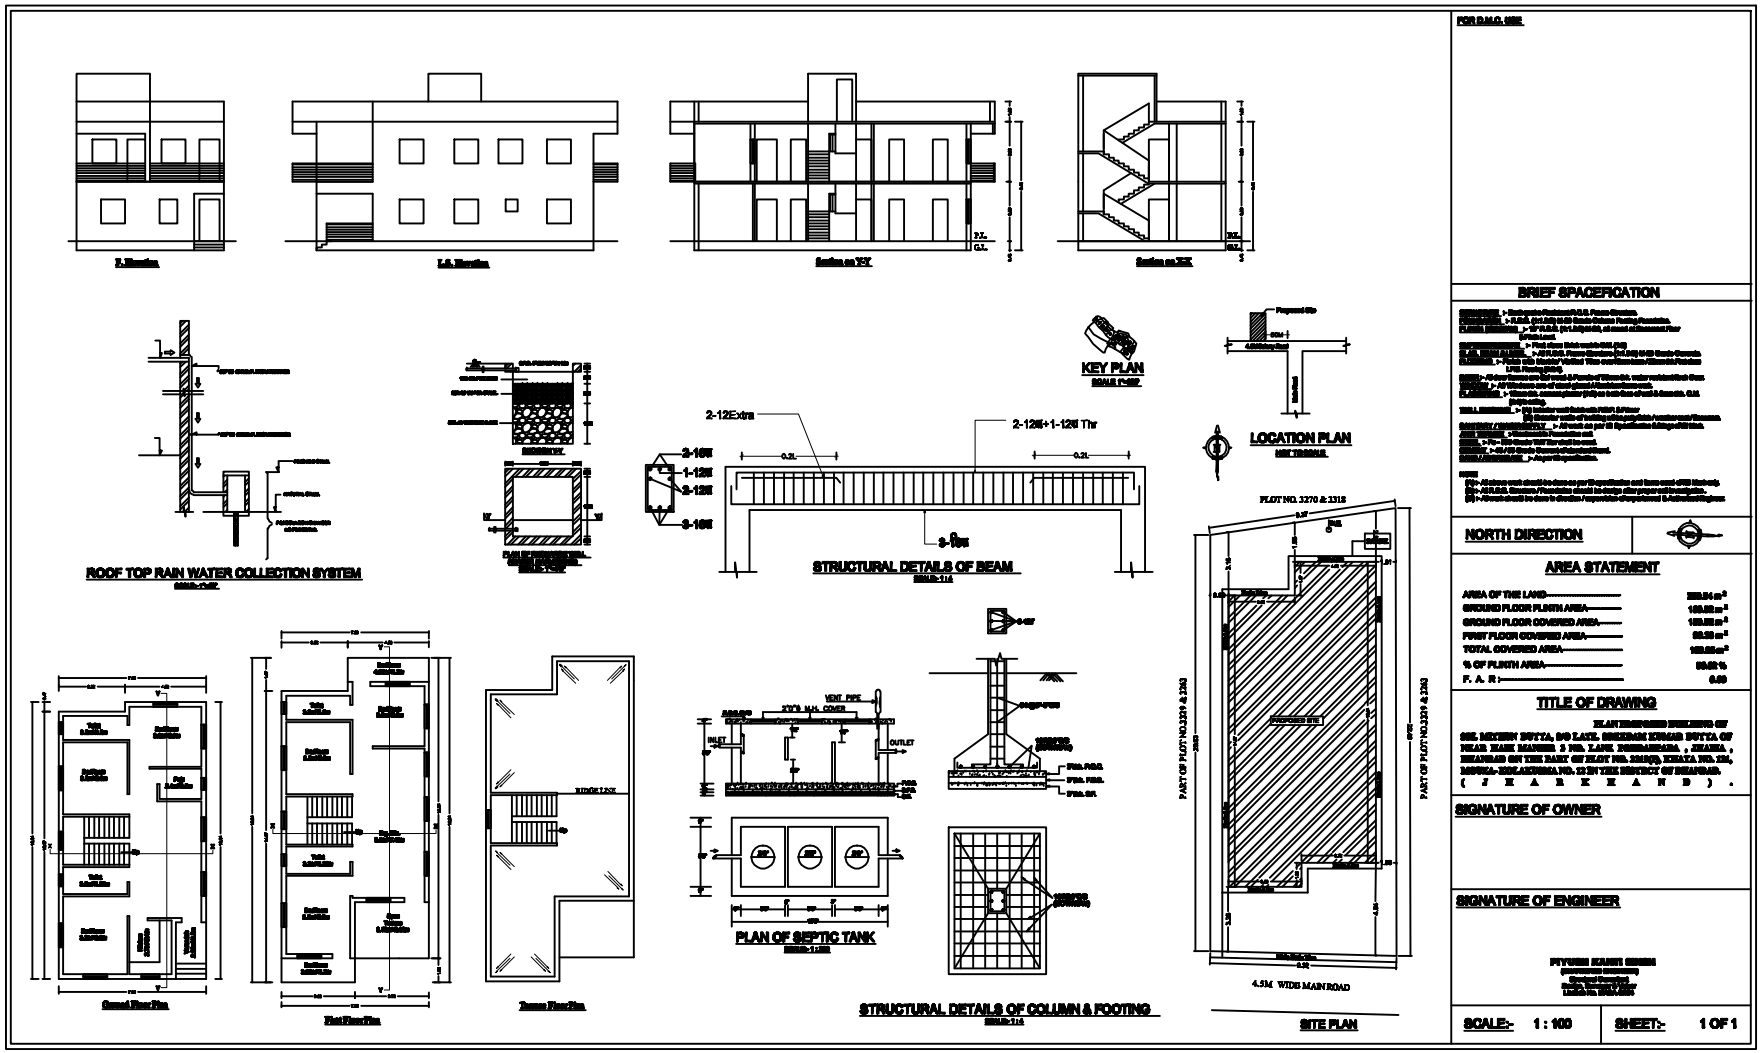

FOR D.M.C. USE

BRIEF SPACEFICATION

NORTH DIRECTION

AREA STATEMENT

AREA OF THE LAND	[illegible] m²
GROUND FLOOR PLINTH AREA	[illegible] m²
GROUND FLOOR COVERED AREA	[illegible] m²
FIRST FLOOR COVERED AREA	[illegible] m²
TOTAL COVERED AREA	[illegible] m²
% OF PLINTH AREA	[illegible] %
F. A. R	[illegible]

TITLE OF DRAWING


SIGNATURE OF OWNER

SIGNATURE OF ENGINEER

PIYUSH KANTI SINHA
(Licensed Surveyor)
Govt. Approved
LICENCE NO.[illegible]

SCALE:- 1 : 100

SHEET:- 1 OF 1

PRODUCED BY AN AUTODESK EDUCATIONAL PRODUCT