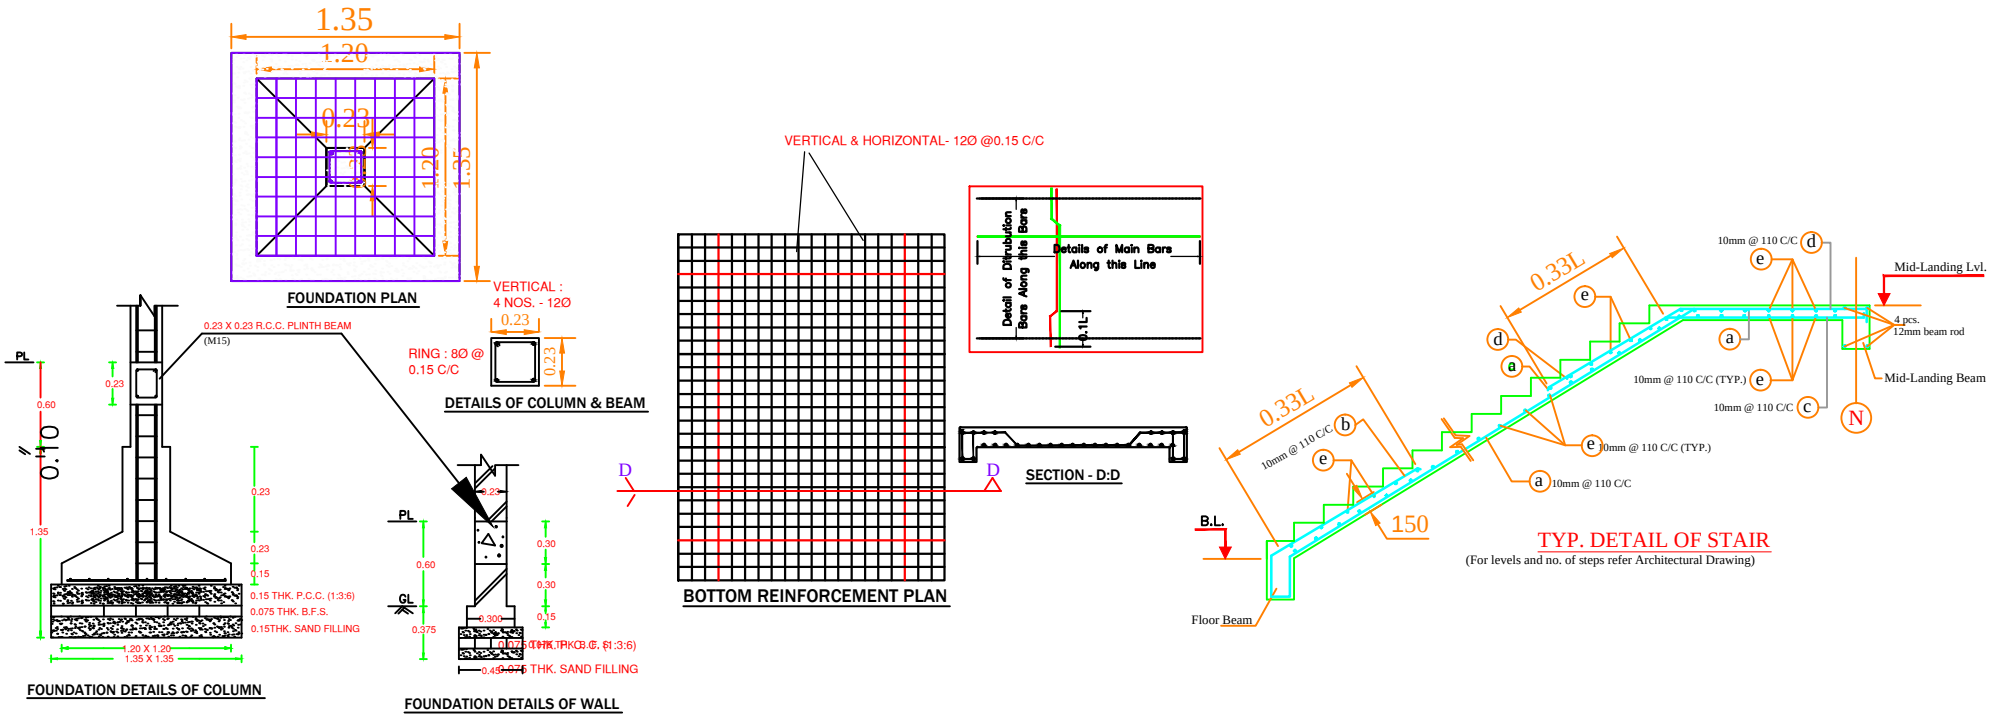

Structural Detail