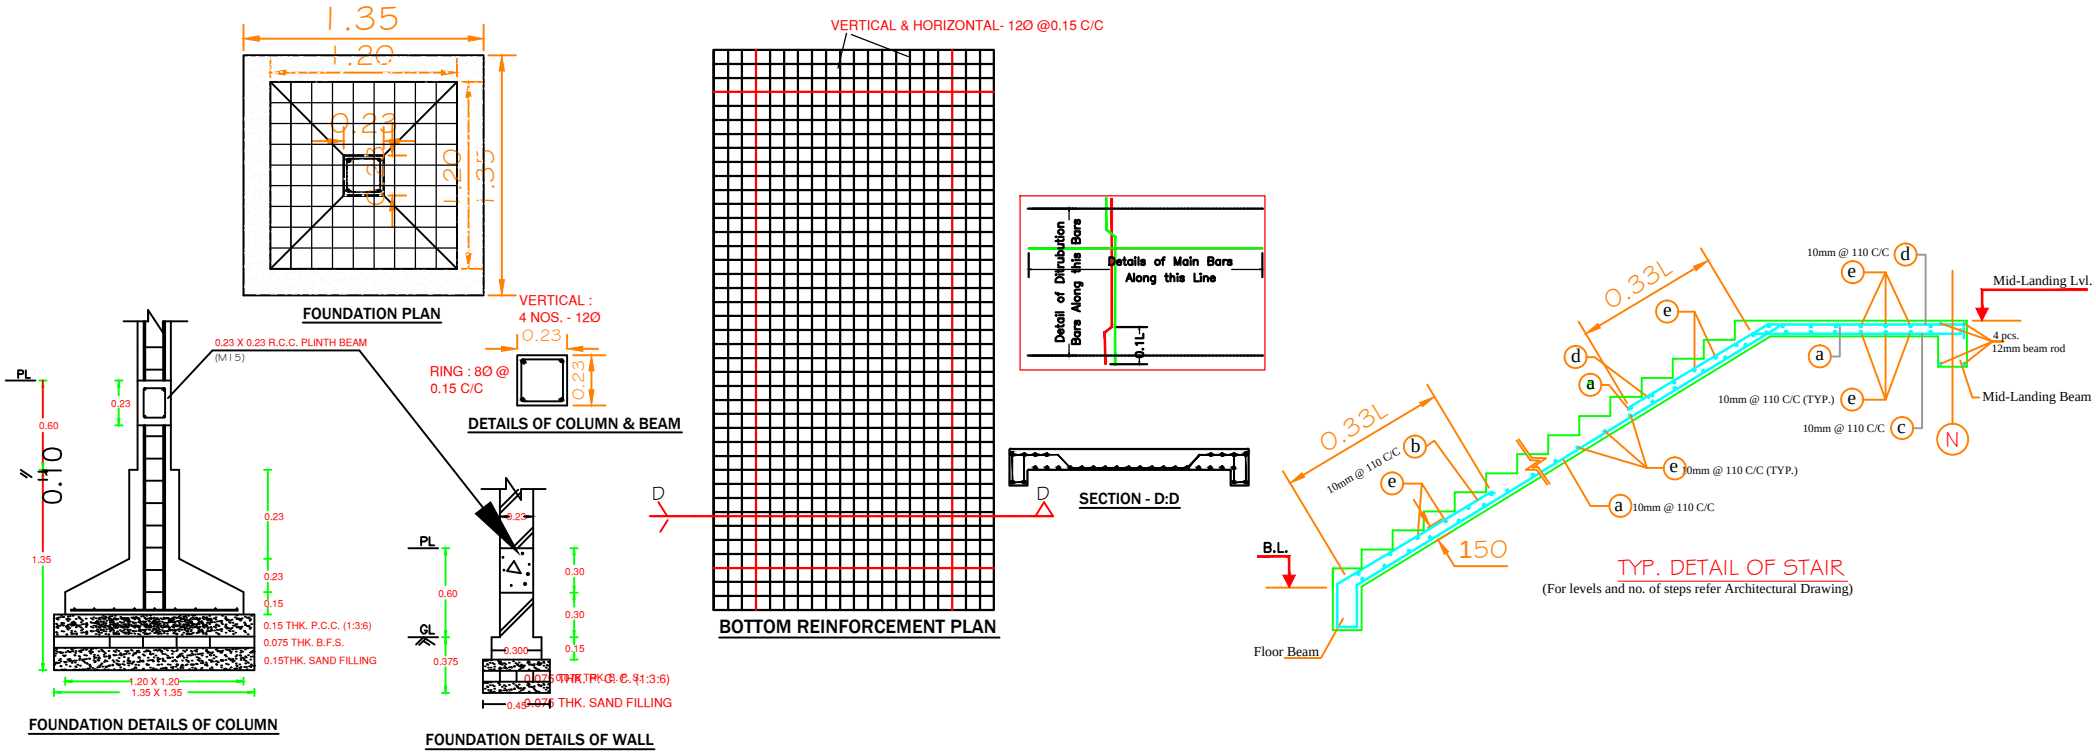

Structure Detail