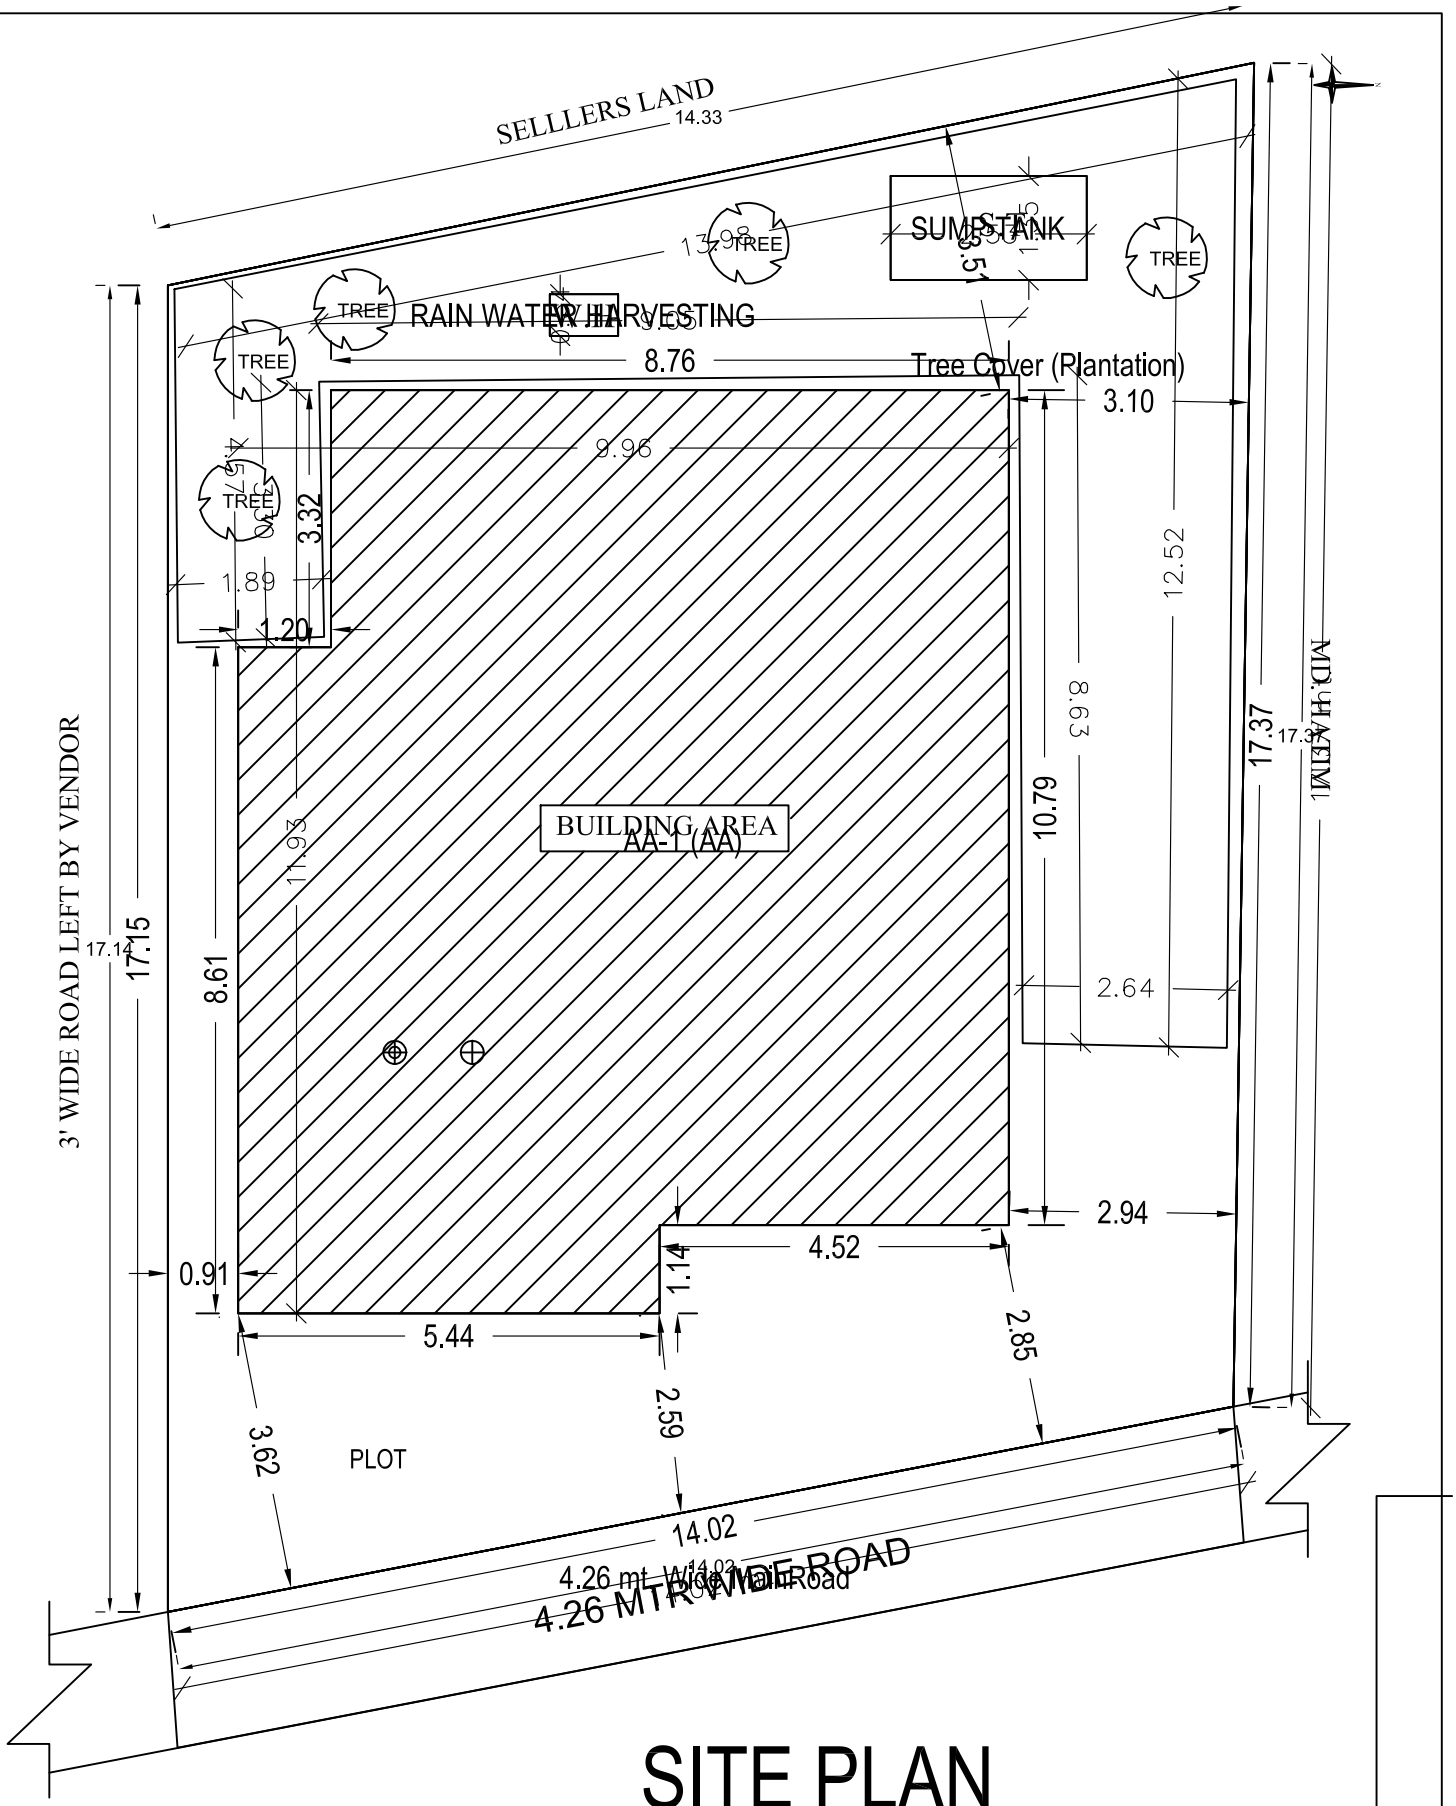


# SITE PLAN

SITE PLAN