Project Title :M/S SHRI GIRIRAJ TRADERS

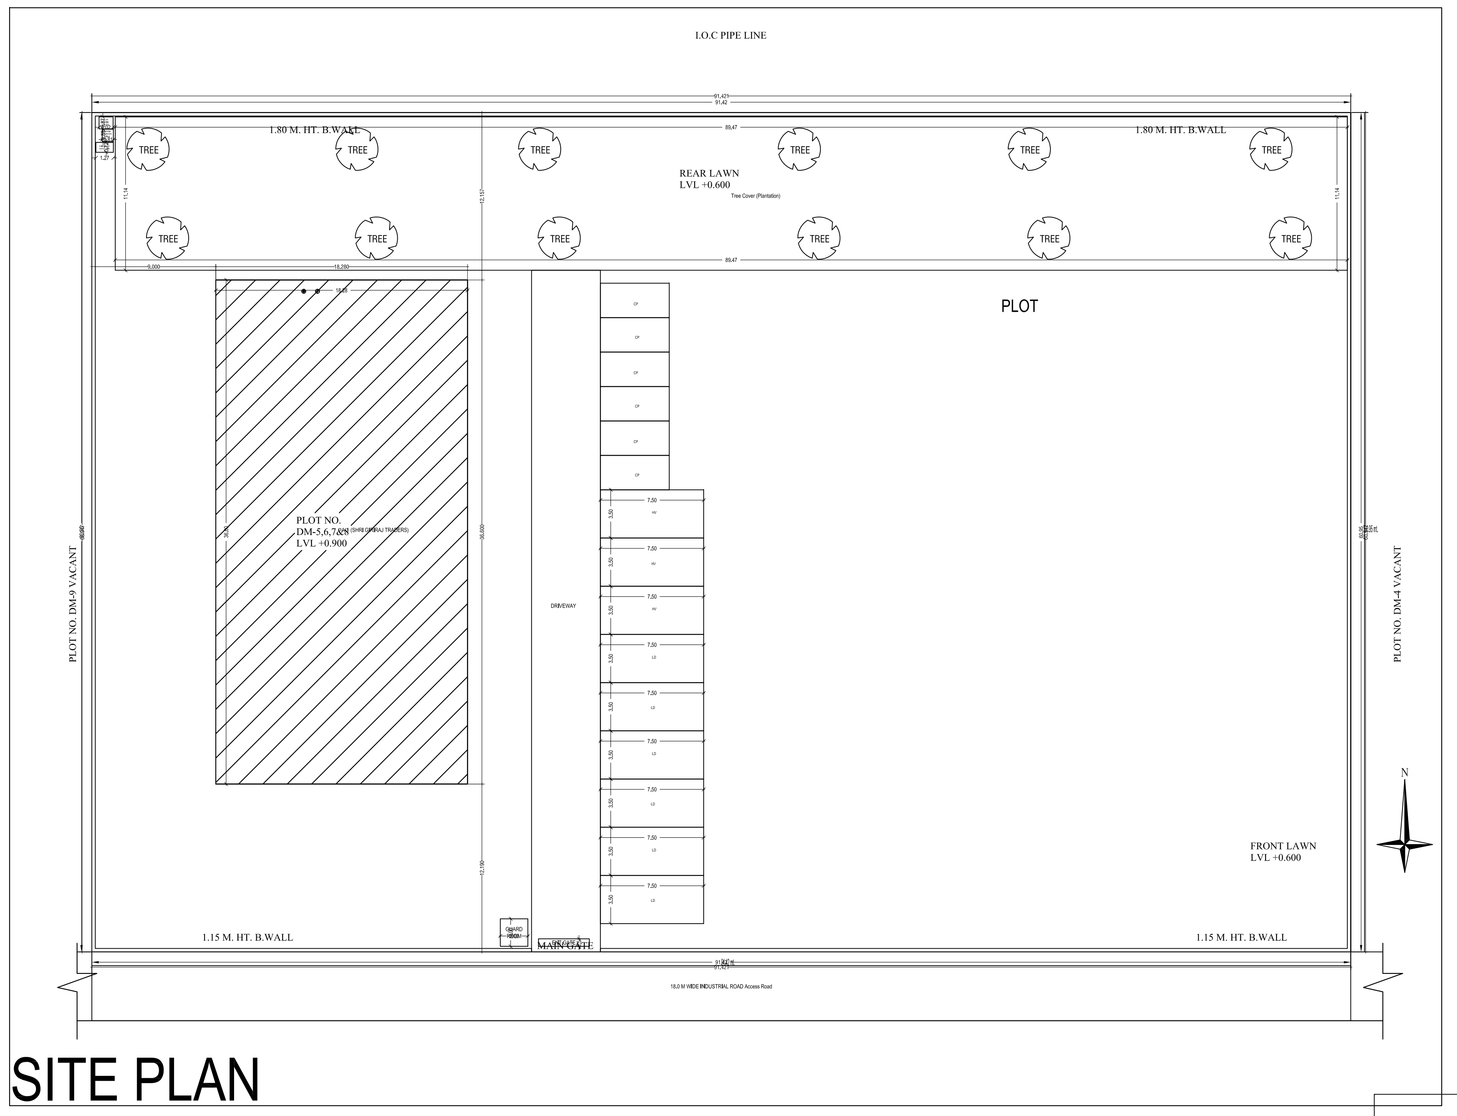

SITE PLAN

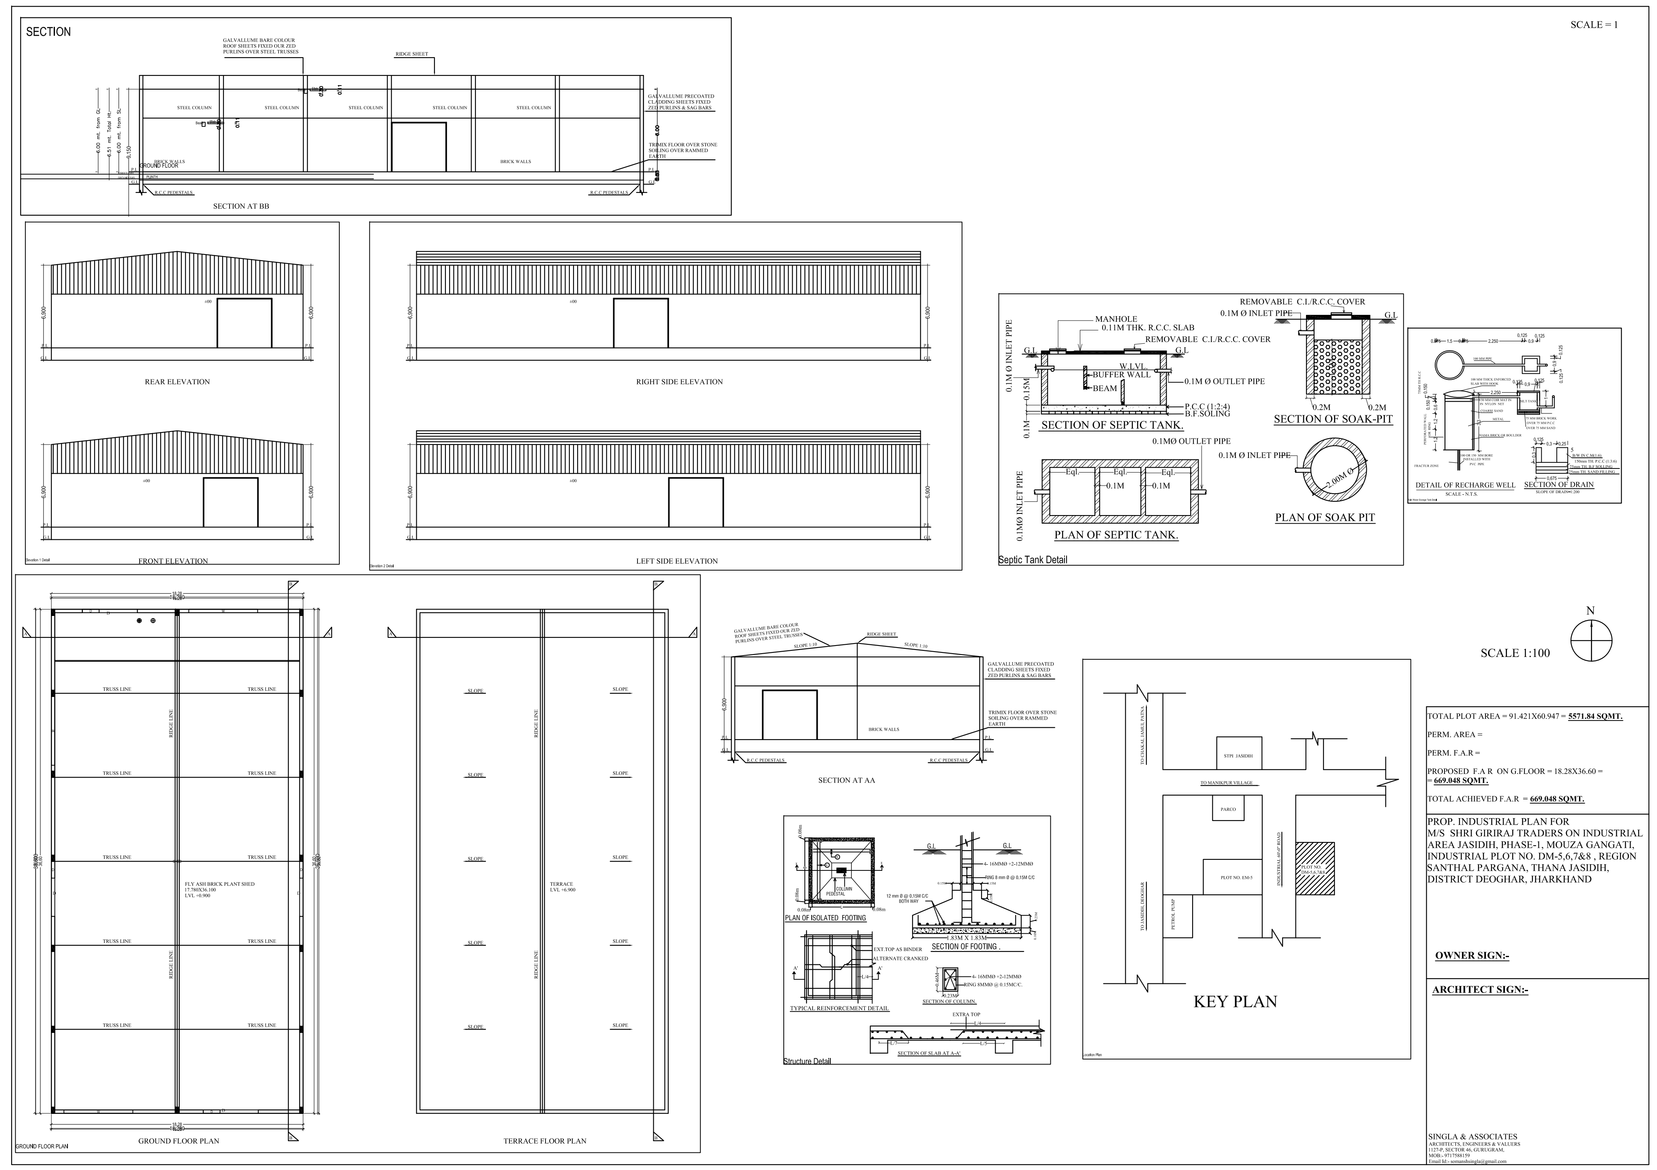

TOTAL PLOT AREA = 91.421X60.947 = **5571.84 SQMT.**

PERM. AREA =

PERM. F.A.R =

PROPOSED F.A.R ON G.FLOOR = 18.28X36.60 =
= **669.048 SQMT.**

TOTAL ACHIEVED F.A.R = **669.048 SQMT.**

PROP. INDUSTRIAL PLAN FOR
M/S SHRI GIRIRAJ TRADERS ON INDUSTRIAL AREA JASIDIH, PHASE-1, MOUZA GANGATI, INDUSTRIAL PLOT NO. DM-5,6,7&8 , REGION SANTHAL PARGANA, THANA JASIDIH, DISTRICT DEOGHAR, JHARKHAND

OWNER SIGN:-

ARCHITECT SIGN:-

SINGLA & ASSOCIATES

















