Project Title :PDMH

	DATE	19.08.2022
	SHEET NO	1

Proposal Basic Information ?

Proposal File No	JAIGHARPER/0/2022
Owner Name	PADMABATI DEVI MULTISPECIALITY HOSPITAL PVT LTD REPRESENTED BY DIRECTOR MR NISHIT BERWA
Khata No	81, 82
Plot No	Industrial Plot No. P-2 & E-4, Survey Plot No. 35/P
Village Name	Hathiabdi and Bhatta
Use	Medical
SubUse	Hospital

AREA DETAILS:	SQ.MT
AREA OF PLOT (Minimum)	(A) 24,000.00
NET AREA OF PLOT(Gross Plot Area - Deduction from Gross Plot Area)	(A-Deductions) 24,000.00
COVERAGE CHECK	
PLOT AREA FOR COVERAGE(Net Plot Area)	(A-Deductions) 24,000.00
PLOT AREA FOR FAR (Net Plot Area + Road Widening Area)	(A-Deductions) 24,000.00
COVERAGE CHECK	
Permissible Coverage area (50.00 %)	12,000.00
Proposed Coverage Area (32.84 %)	7,882.72
Total Proposed Coverage Area (32.84 %)	7,882.72
Balance coverage area (17.16 %)	4,082.72
FAR CHECK	
Permissible FAR (Area 2.00)	17,081.00
Additional FAR Premium Value	3,416.20
Special FAR	13,664.80
Proposed FAR Area	13,664.80
Total Proposed FAR Area	13,664.80
Balance FAR Area	21.75
BUILT UP AREA CHECK	
Proposed Total Built Up Area	37,957.55
ARCHITECT (Regd)	Nipun Jain
ENGINEER (Regd)	
SUPERVISOR (Regd)	PADMABATI DEVI MULTISPECIALITY HOSPITAL PVT LTD REPRESENTED BY DIRECTOR MR NISHIT BERWA
OWNER (Regd)	PADMABATI DEVI MULTISPECIALITY HOSPITAL PVT LTD REPRESENTED BY DIRECTOR MR NISHIT BERWA
DEVELOPMENT AUTHORITY	LOCAL BODY

COLOR INDEX

- PLOT BOUNDARY
- ABUTTING ROAD
- PROPOSED CONSTRUCTION
- COMMON PLOT
- PROHIBITED AREA
- EXISTING (To be retained)
- EXISTING (To be demolished)

Buildings/per FloorFAR Details

Floor Name	Building Name Proposed Area (Sq.mt.)	Proposed FAR Area (Sq.mt.)	Total Proposed Built Up Area (Sq.mt.)	Total FAR Area (Sq.mt.)
Lower Ground Floor	4,500.00	4,500.00	4,500.00	4,500.00
Upper Ground Floor	2,021.21	2,021.21	2,021.21	2,021.21
First Floor	3046.48	3017.12	3046.48	3017.12
Second Floor	3046.48	1421.37	3046.48	1421.37
Third Floor	3046.48	1421.37	3046.48	1421.37
Fourth Floor	2756.08	2755.08	2756.08	2755.08
Fifth Floor	1838.94	1838.94	1838.94	1838.94
Sixth Floor	1838.01	1838.28	1838.01	1838.28
Seventh Floor	1838.01	1838.28	1838.01	1838.28
Eighth Floor	1838.01	1838.28	1838.01	1838.28
Ninth Floor	1802.10	1029.35	1802.10	1029.35
Terrace Floor	0.00	0.00	0.00	0.00
Total :	31857.58	21842.08	31857.58	21842.08

Building USE/SUBUSE Details

Building Name	Building Use	Building SubUse	Building Structure	No Of Bldg
A (HOSPITAL)	Medical	Hospital	Multistorey	1000

SCHEDULE OF DOOR

BUILDING NAME	NAME	LENGTH	HEIGHT	NOS
A (HOSPITAL)	D1	0.90	2.10	01
A (HOSPITAL)	D2	2.00	2.10	02
A (HOSPITAL)	D3	0.85	2.10	05
A (HOSPITAL)	D4	0.75	2.10	03
A (HOSPITAL)	D5	1.00	2.10	06
A (HOSPITAL)	D6	1.00	2.10	01
A (HOSPITAL)	D7	1.20	2.10	01
A (HOSPITAL)	D8	1.50	2.10	01
A (HOSPITAL)	D9	1.75	2.10	01
A (HOSPITAL)	D10	1.50	2.10	24
A (HOSPITAL)	D11	1.75	2.10	34
A (HOSPITAL)	D12	1.50	2.10	17
A (HOSPITAL)	D13	1.75	2.10	17
A (HOSPITAL)	D14	1.50	2.10	48
A (HOSPITAL)	D15	1.75	2.10	17
A (HOSPITAL)	D16	1.50	2.10	36
A (HOSPITAL)	D17	1.75	2.10	36
A (HOSPITAL)	D18	1.50	2.10	17
A (HOSPITAL)	D19	1.75	2.10	17
A (HOSPITAL)	D20	1.50	2.10	24
A (HOSPITAL)	D21	1.75	2.10	24
A (HOSPITAL)	D22	1.50	2.10	24
A (HOSPITAL)	D23	1.75	2.10	24
A (HOSPITAL)	D24	1.00	2.10	33
A (HOSPITAL)	D25	1.00	2.10	33
A (HOSPITAL)	D26	1.00	2.10	37
A (HOSPITAL)	D27	1.00	2.10	37
A (HOSPITAL)	D28	1.00	2.10	24
A (HOSPITAL)	D29	1.00	2.10	24
A (HOSPITAL)	D30	1.00	2.10	24
A (HOSPITAL)

Project Title :PDMH

DATE	19.08.2022
SHEET NO.	2

Proposal Basic Information

Proposal File No.	JAIGAIP/B/0120/22
Owner Name	PADMABATI DEVI MULTISPECIALITY HOSPITAL PRIVATE LIMITED THROUGH BY DIRECTOR MR NIKHIT BEHERA
Khata No	81, 82
Plot No	Industrial Plot No. IT-2 & IT-4, Survey Plot No. 35/P
Village Name	Hathiadih and Bhatta
Use	Medical
SubUse	Hospital

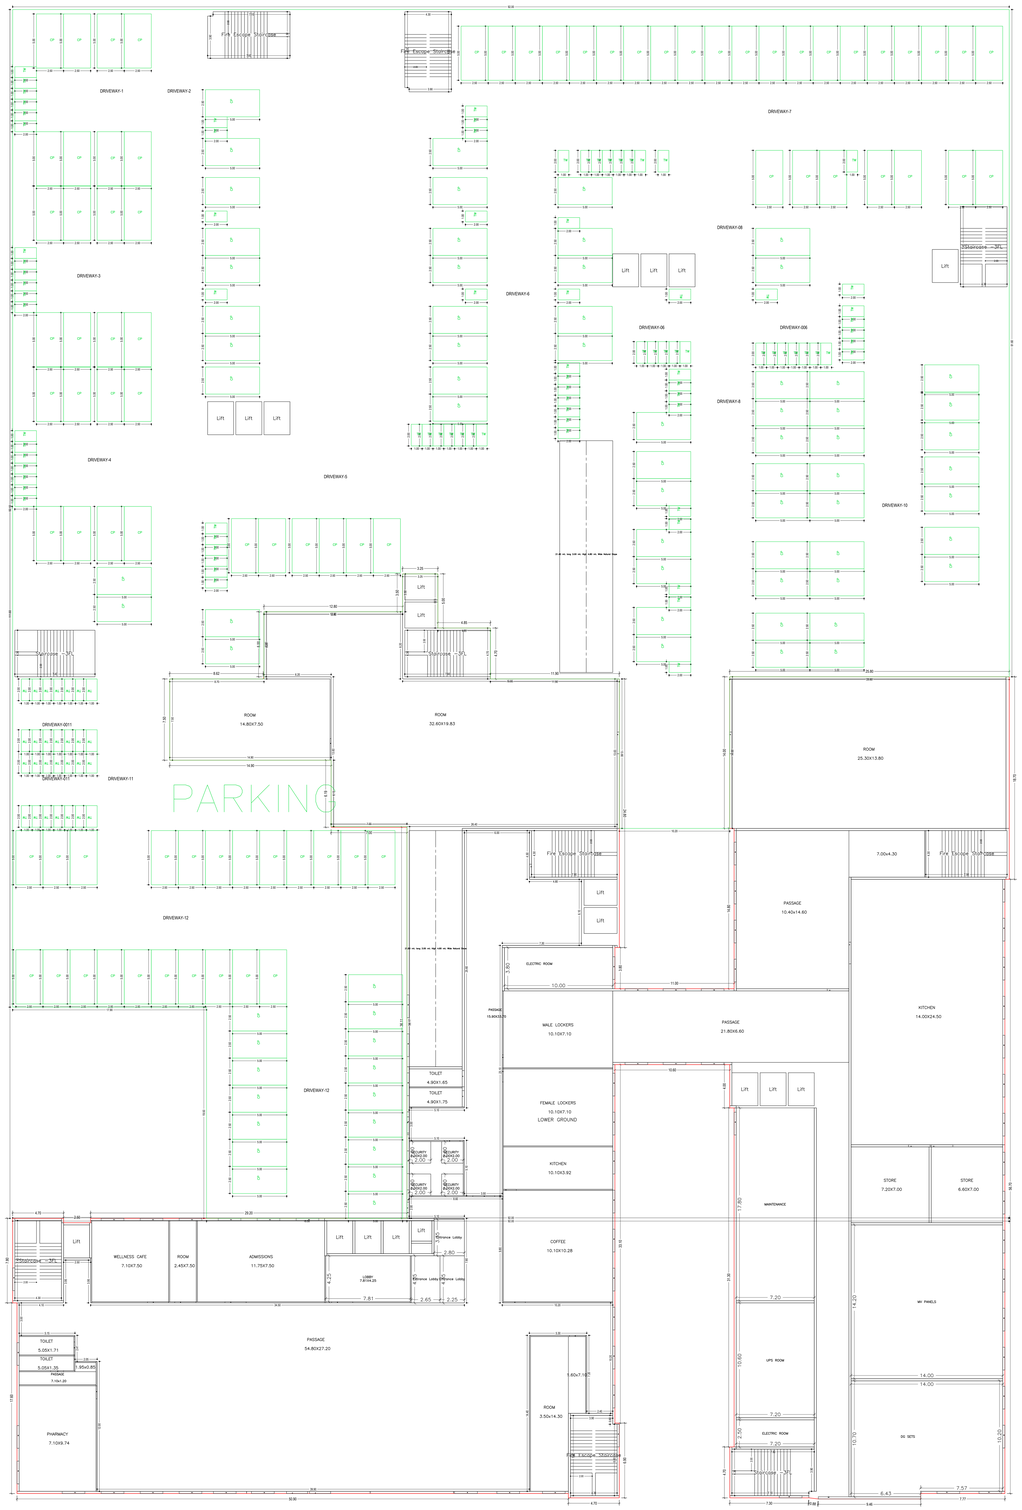

LOWER GROUND FLOOR PLAN
(Proposed)
(SCALE 1:100)

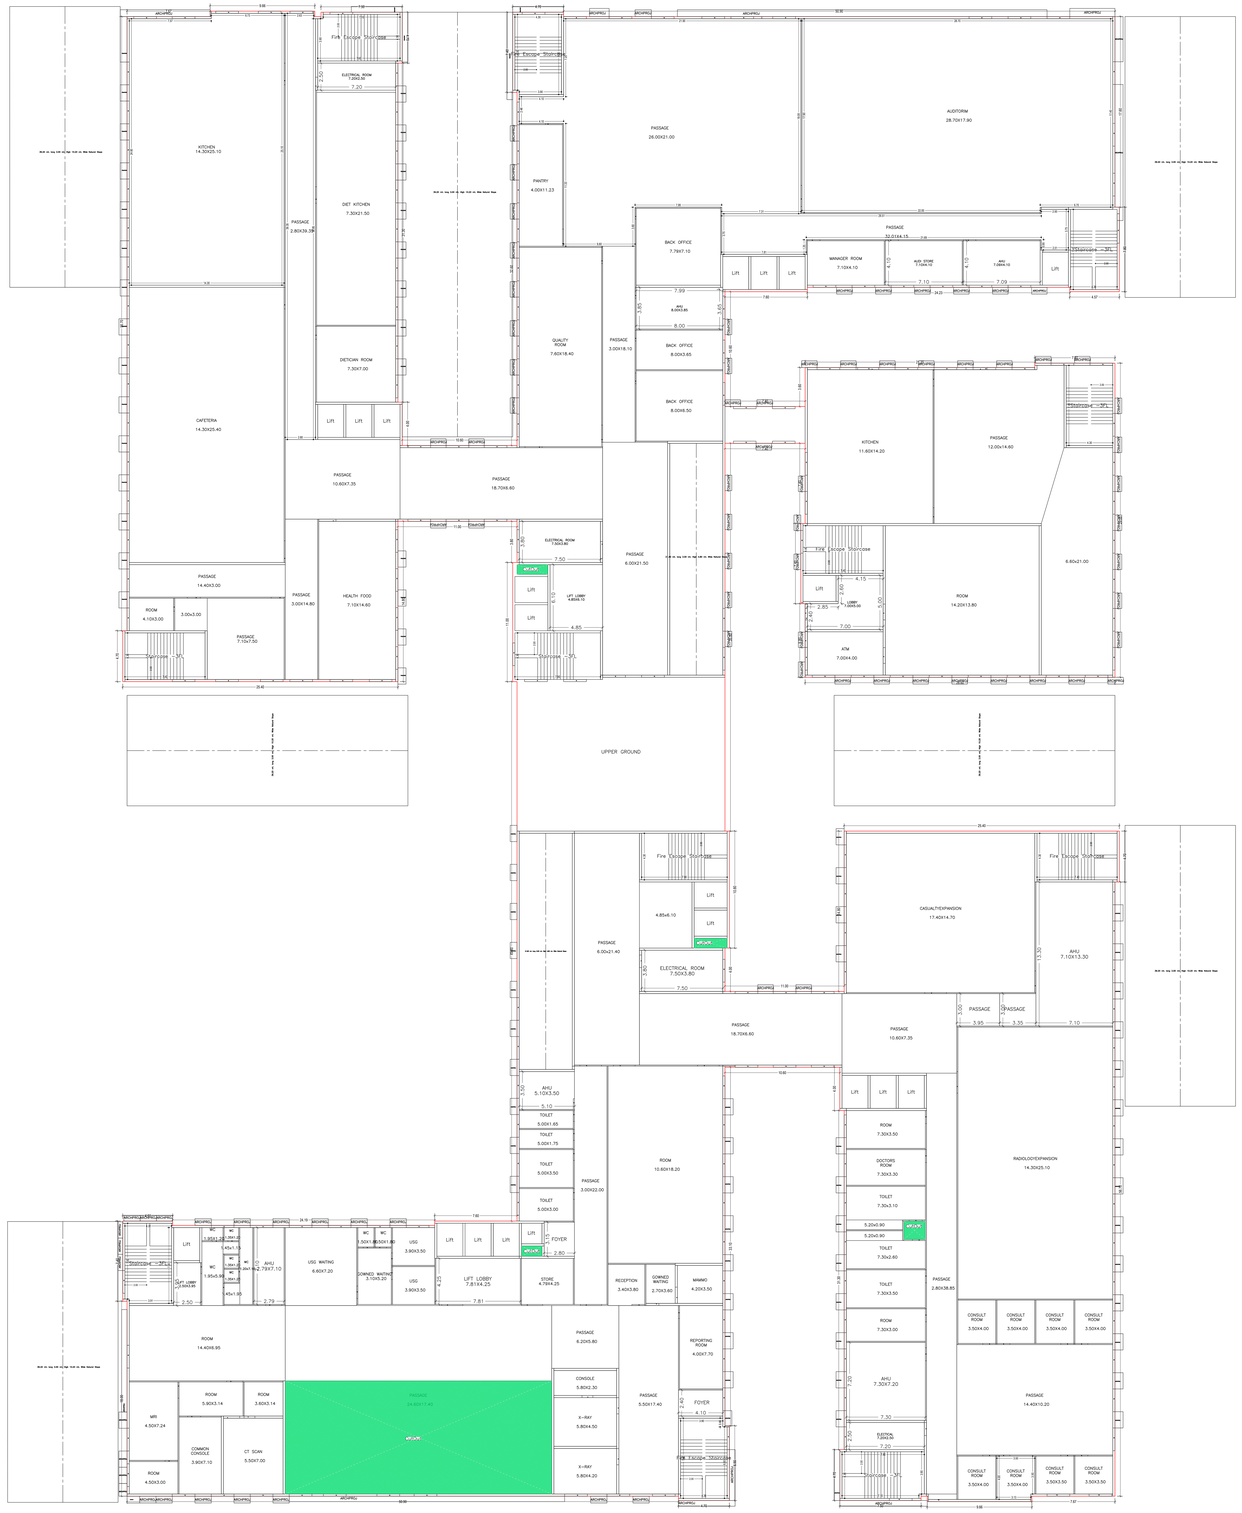

UPPER GROUND FLOOR PLAN
(Proposed)
(SCALE 1:100)

LTP NAME AND SIGNATURE	STRUCTURAL ENG'S NAME AND SIGNATURE	BUILDER NAME AND SIGNATURE	DIGITAL SIGNATURE
Nitin Jain JAIGAIP/C/0012/018			

ISO_full_bleed_4A0_(1682.00_x_2378.00_MM)

This is system generated MAP. No need to Physically Signed.

Project Title :PDMH

DATE	19.08.2022
SHEET NO.	3

Proposal Basic Information

Proposal File No.	JAIDA/BP/019/2022
Owner Name	PADMABATI DEVI MULTISPECIALITY HOSPITAL PVT. LTD. REPRESENTED BY DIRECTOR MR NIKHIT BERERA
Khata No	81, 82
Plot No	Industrial Plot No. F-2 & E-4, Survey Plot No. 35/P
Village Name	Hathadih and Bhatta
Use	Medical
Subclaw	Hospital

FIRST FLOOR PLAN
(Proposed)
(SCALE 1:100)

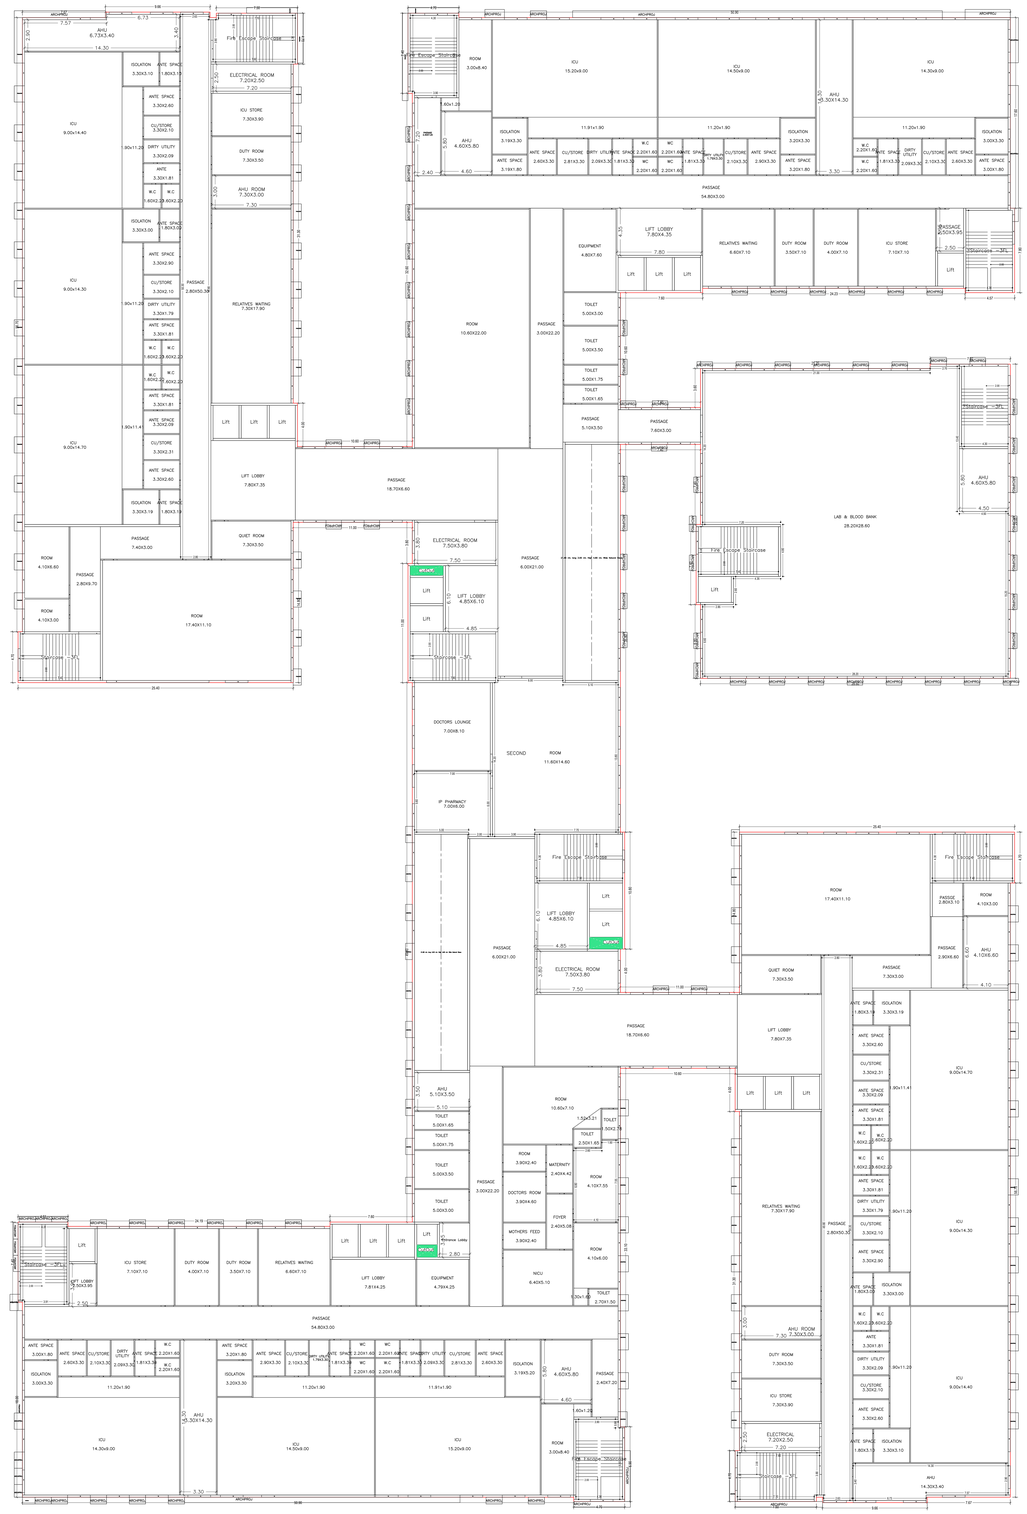

SECOND FLOOR PLAN
(Proposed)
(SCALE 1:100)

LTP NAME AND SIGNATURE	STRUCTURAL ENG'S NAME AND SIGNATURE	BUILDER NAME AND SIGNATURE	DIGITAL SIGNATURE
NWZ Jai-JAIDA/KUSI/001/018			

ISO_full_bleed_4A0_(1682.00_x_2378.00_MM)

This is system generated MAP. No need to Physically Signed.

Project Title :PDMH

DATE	19.08.2022
SHEET NO	4

Proposal Basic Information

Proposal File No.	JAIDA/BP/R/0/2022
Owner Name	PADMABATI DEVI MULTISPECIALITY HOSPITAL PVT LTD THROUGH SHRI BIPIN DIRECTOR AIR MOHIT BEHERA
Khata No	81, 82
Plot No	Industrial Plot No- IT-2 & IT-4, Survey Plot No. 35/P
Village Name	Hathiadih and Bhatta
Use	Medical
Subtype	Hospital

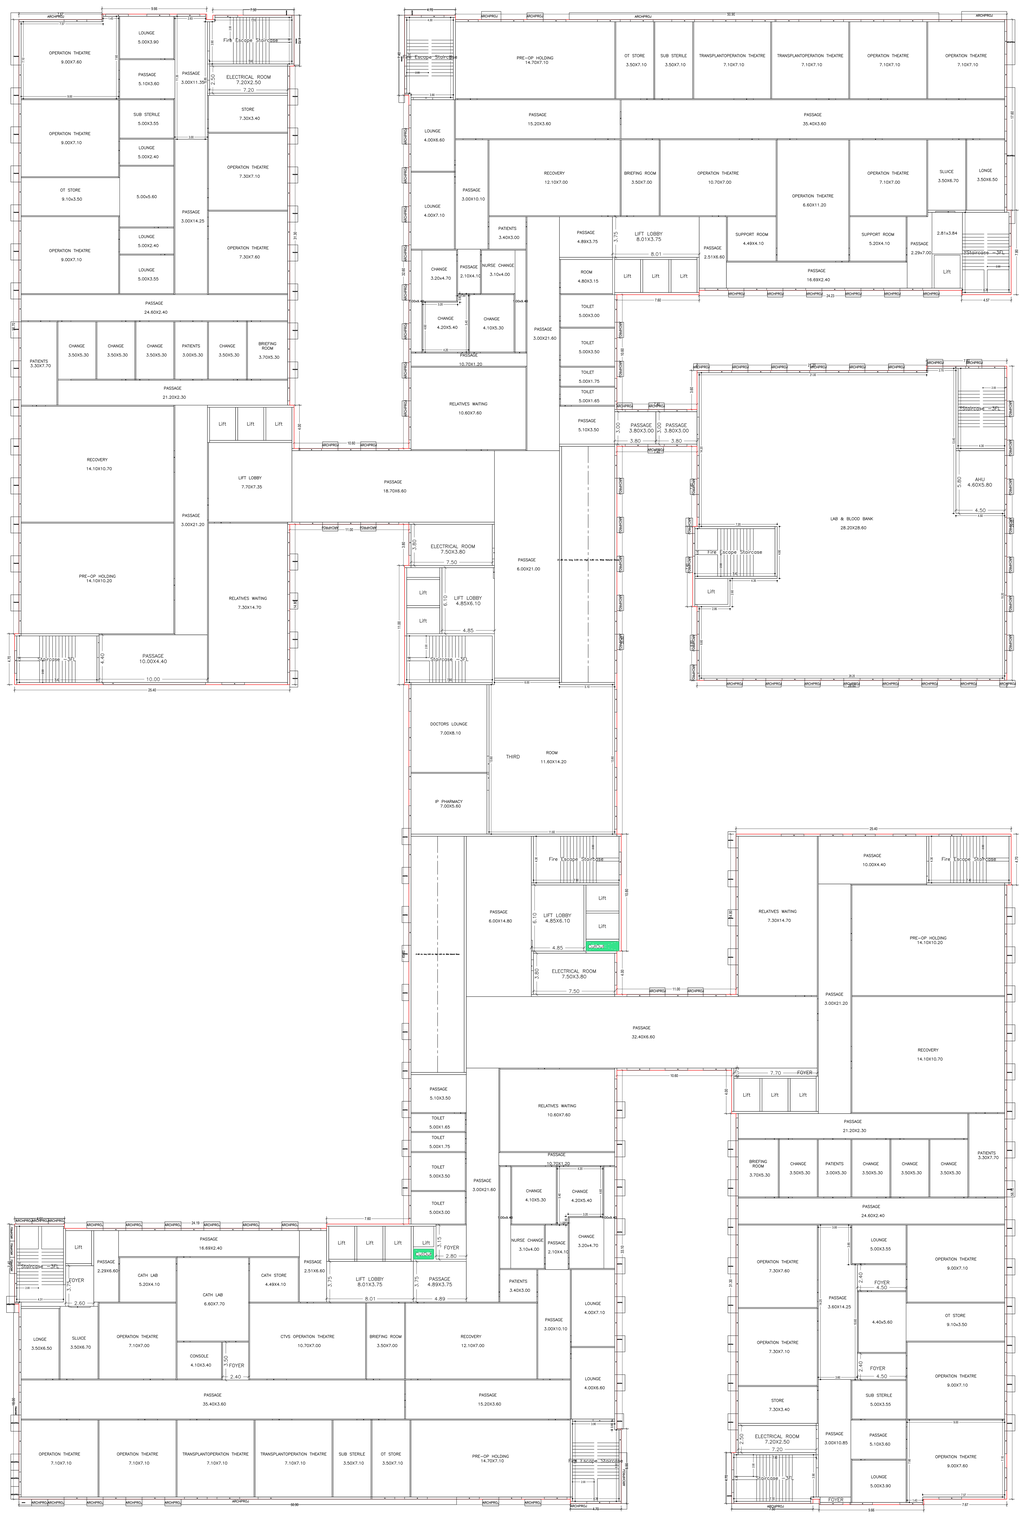

THIRD FLOOR PLAN
(Proposed)
(SCALE 1:100)

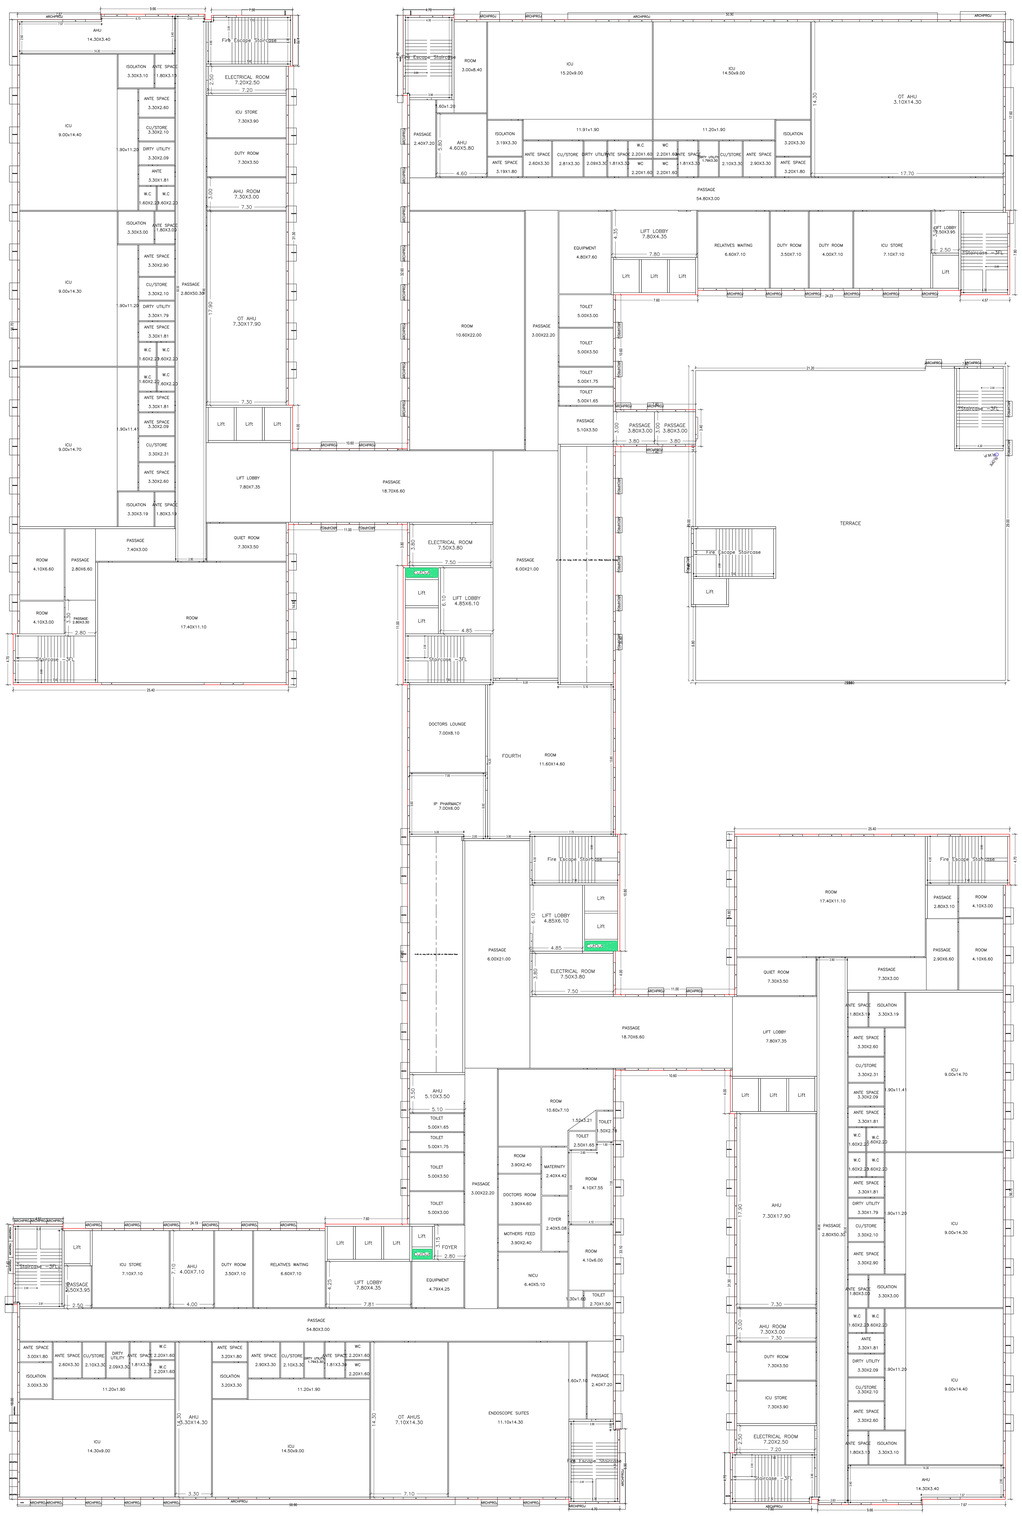

FOURTH FLOOR PLAN
(Proposed)
(SCALE 1:100)

LTP NAME AND SIGNATURE	STRUCTURAL ENGG NAME AND SIGNATURE	BUILDER NAME AND SIGNATURE	DIGITAL SIGNATURE
Nitin Jai JAIDA/BP/R/0/2019			

ISO_full_bleed_4A0_(1682.00_x_2378.00_MM)

This is system generated MAP. No need to Physically Signed.

Project Title PDMH

Proposed Basic Construction	DATE 10-08-2022		



SD_SR_BAAC_AAC_17/02/20 A_2019.00 .May

Project Title :PDMH

DATE	19.08.2022
SHEET NO.	4

Proposal Basic Information	
Proposal File No.	JAIGAN/BP/0/2022
Owner Name	PADMABATI DEVI MULTISPECIALITY HOSPITAL PVT. LTD. REPRESENTED BY DIRECTOR ARI MOHIT BERERA
Khata No.	81, 82
Plot No.	Industrial Plot No. F-2 & E-4, Survey Plot No. 35/P
Village Name	Hathiadih and Bhatta
Use	Medical
SubUse	Hospital

EIGHTH FLOOR PLAN
(Proposed)
(SCALE 1:100)

NINTH FLOOR PLAN
(Proposed)
(SCALE 1:100)

LTP NAME AND SIGNATURE	STRUCTURAL ENGG NAME AND SIGNATURE	BUILDER NAME AND SIGNATURE	DIGITAL SIGNATURE
NWM Jai: JAIGAN/R/2021/0018			

ISO_full_bleed_4A0_(1682.00_x_2378.00_MM)

This is system generated MAP. No need to Physically Signed.

Project Title :PDMH

DATE	19.08.2022
SHEET NO	7

Proposal Basic Information

Proposal File No.	JAIGAIP/R/0/2022
Owner Name	PADMABATI DEVELOSTEPCIALITY HOSPITAL PVT LTD REPRESENTED BY DIRECTOR MR NIDHIT BEHERA
Khata No	81, 82
Plot No	Industrial Plot No- IT-2 & IT-4, Survey Plot No. 35/P
Village Name	Hathiadih and Bhatta
Use	Medical
SubUse	Hospital

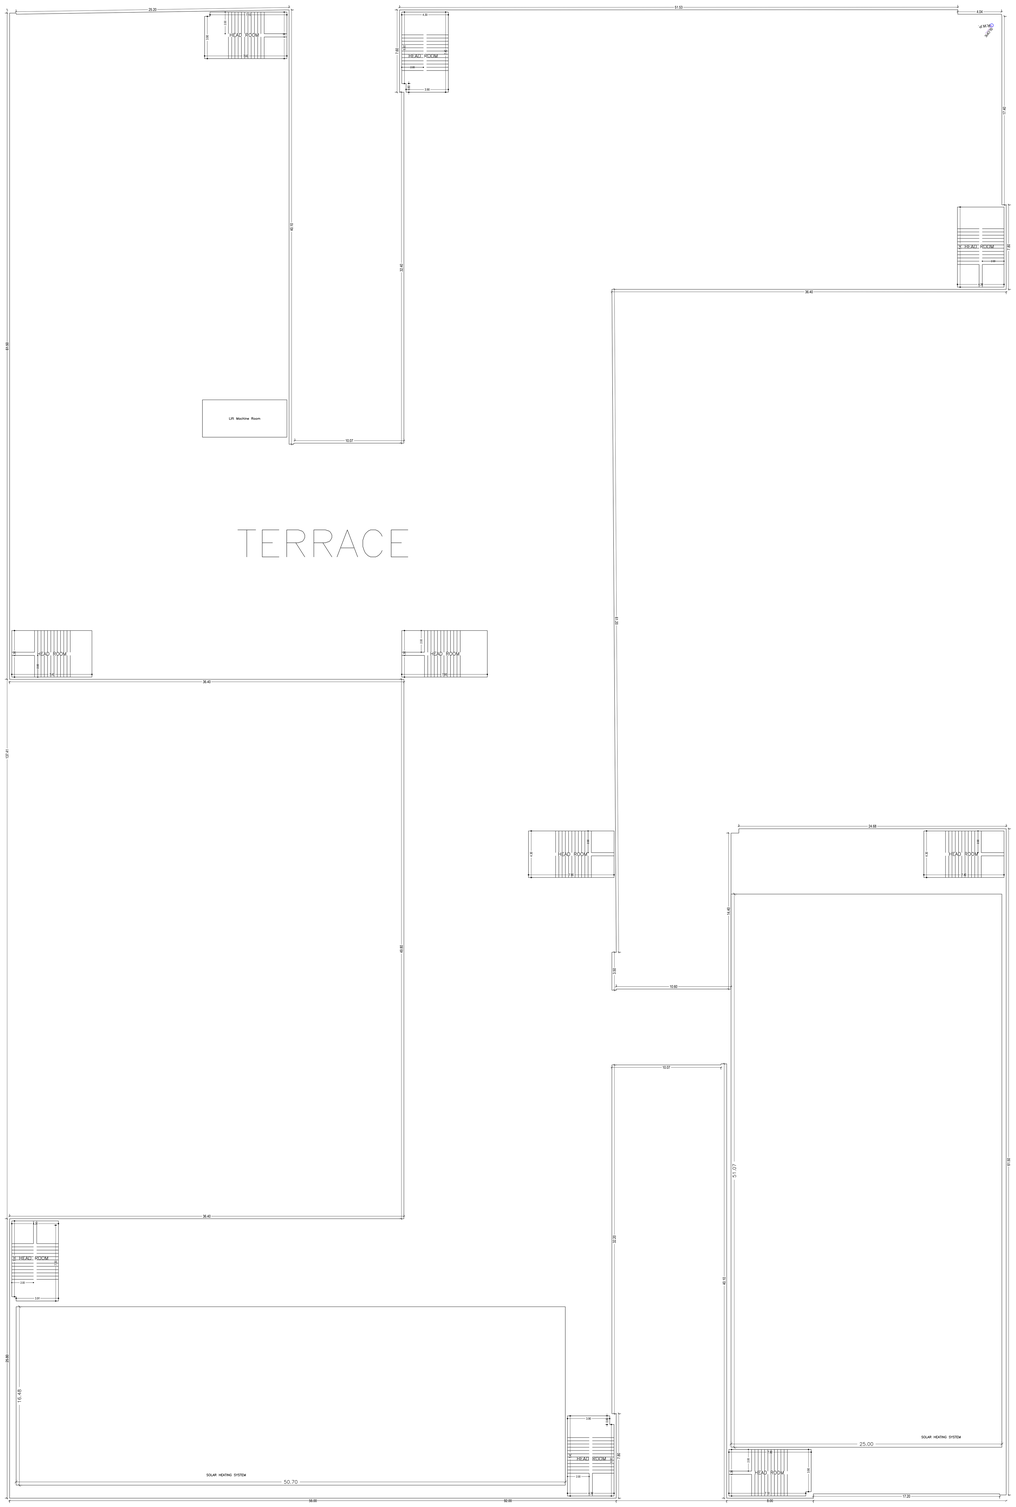

TERRACE FLOOR PLAN
(SCALE 1:100)

SECTION - XX

ELEVATION - A

LTP NAME AND SIGNATURE	STRUCTURAL ENG'S NAME AND SIGNATURE	BUILDER NAME AND SIGNATURE	DIGITAL SIGNATURE
Nitin Jain JAIGAIP/C/0001/2018			

This is system generated MAP. No need to Physically Signed.

ISO_full_bleed_A4O_(1682.00_x_2378.00_MM)

Project Title :PDMH

		DATE	19.08.2022
		SHEET NO.	8

Proposal Basic Information	
Proposal File No.	JAN/MUNP/813/2022
Owner Name	PADMABATI DEVI MULTISPECIALITY HOSPITAL & RESEARCH CENTRE BY DIRECTOR MR NIDHIT BENERA
Khata No	81, 82
Plot No	Industrial Plot No. F-2 & E-4, Survey Plot No. 35/P
Village Name	Hathadih and Bhatta
Use	Medical
Subtype	Hospital

ELEVATION - B

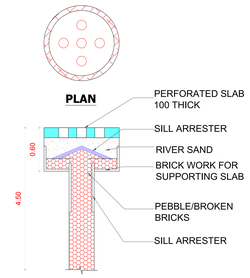

RAIN WATER HARVESTING PIT

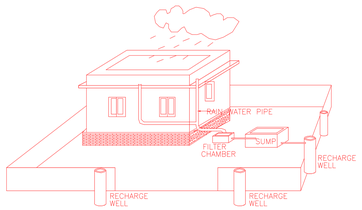

PROPOSED RAIN WATER HARVESTING SYSTEM
PROVIDED AS PER TNCBR NORMS DRAWING NO 3A
NOT TO SCALE

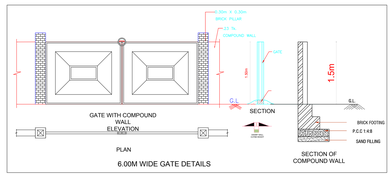

6.00M WIDE GATE DETAILS

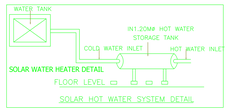

SOLAR WATER PLAN

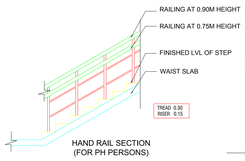

HAND RAIL SECTION
(FOR PH PERSONS)

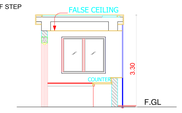

SECTION A

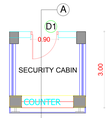

PLAN
SECURITY CABIN

SECTION - YY

LTP NAME AND SIGNATURE	STRUCTURAL ENGG NAME AND SIGNATURE	BUILDER NAME AND SIGNATURE	DIGITAL SIGNATURE
Nitin Jain JAN/MUNP/0813/2018			

ISO_full_bleed_4A0_(1682.00_x_2378.00_MM)

This is system generated MAP. No need to Physically Signed.