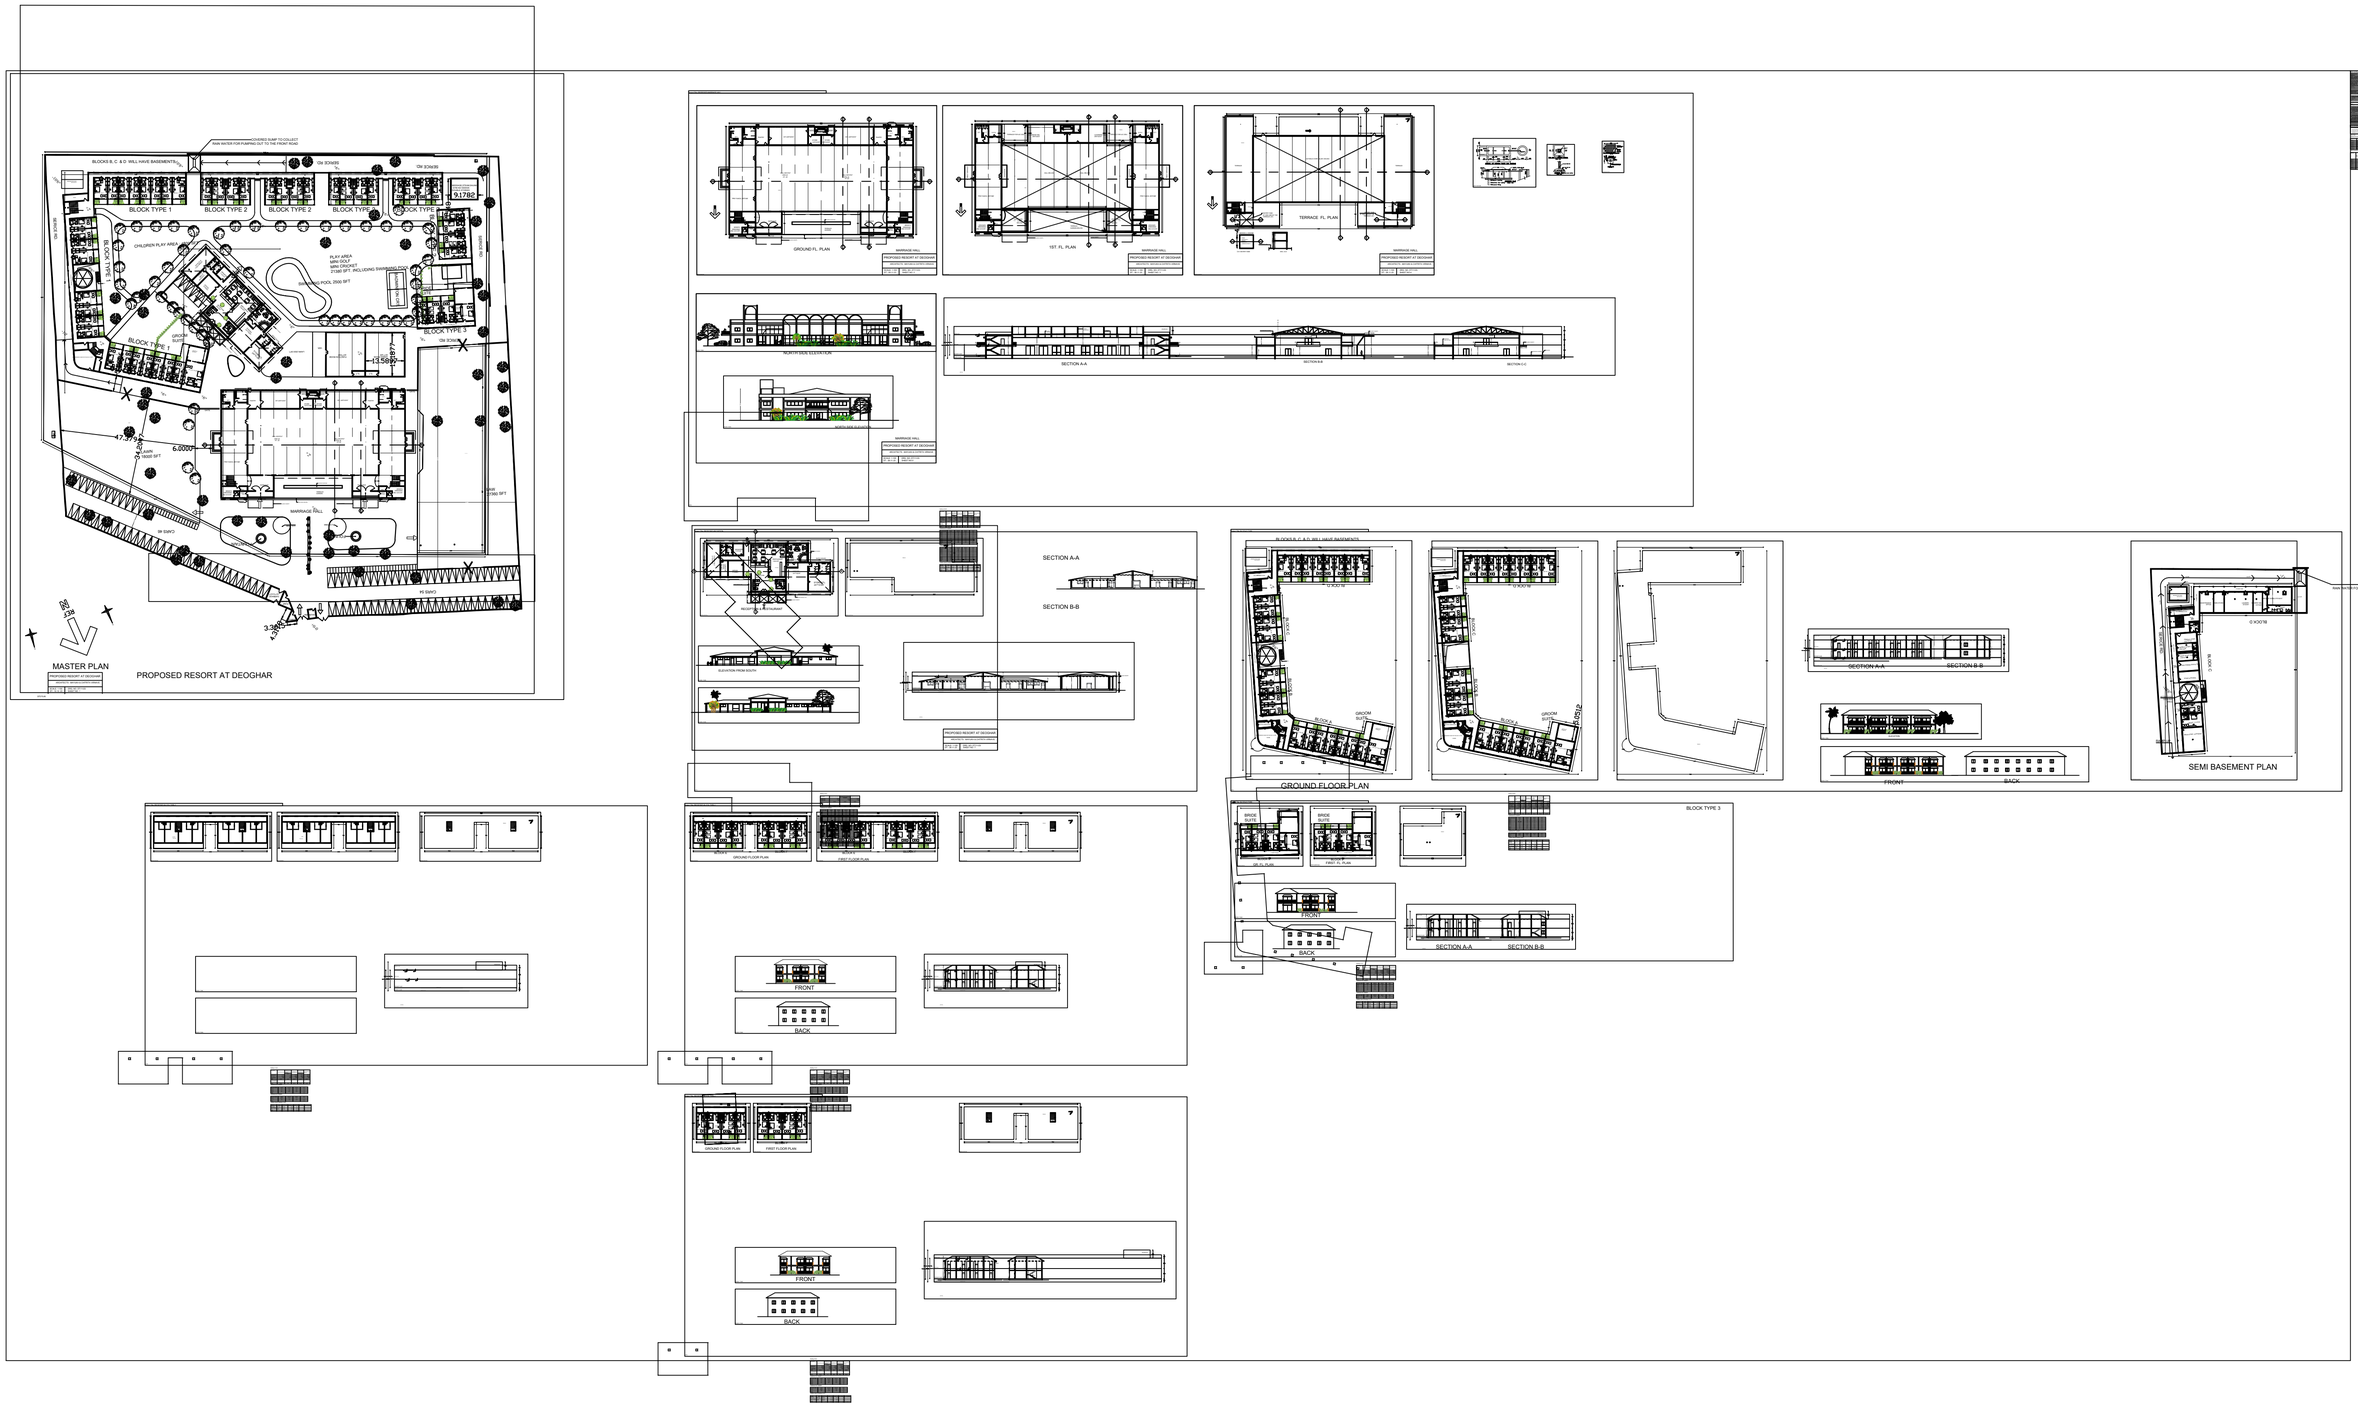
MASTER PLAN
PROPOSED RESORT AT DEOGHAR
BLOCKS B, C & D WILL HAVE BASEMENTS
BLOCK TYPE 1
BLOCK TYPE 2
BLOCK TYPE 3
CHILDREN PLAY AREA
PLAY AREA
MINI GOLF
MINI CRICKET
21340 SFT, INCLUDING SWIMMING POOL
SWIMMING POOL 3500 SFT
MARRIAGE HALL
GROOM SUITE
GROOM SUITE
GROOM SUITE