...3493 "PLOT NO - 398 DIVIDED INTO FIVE SHARE ...

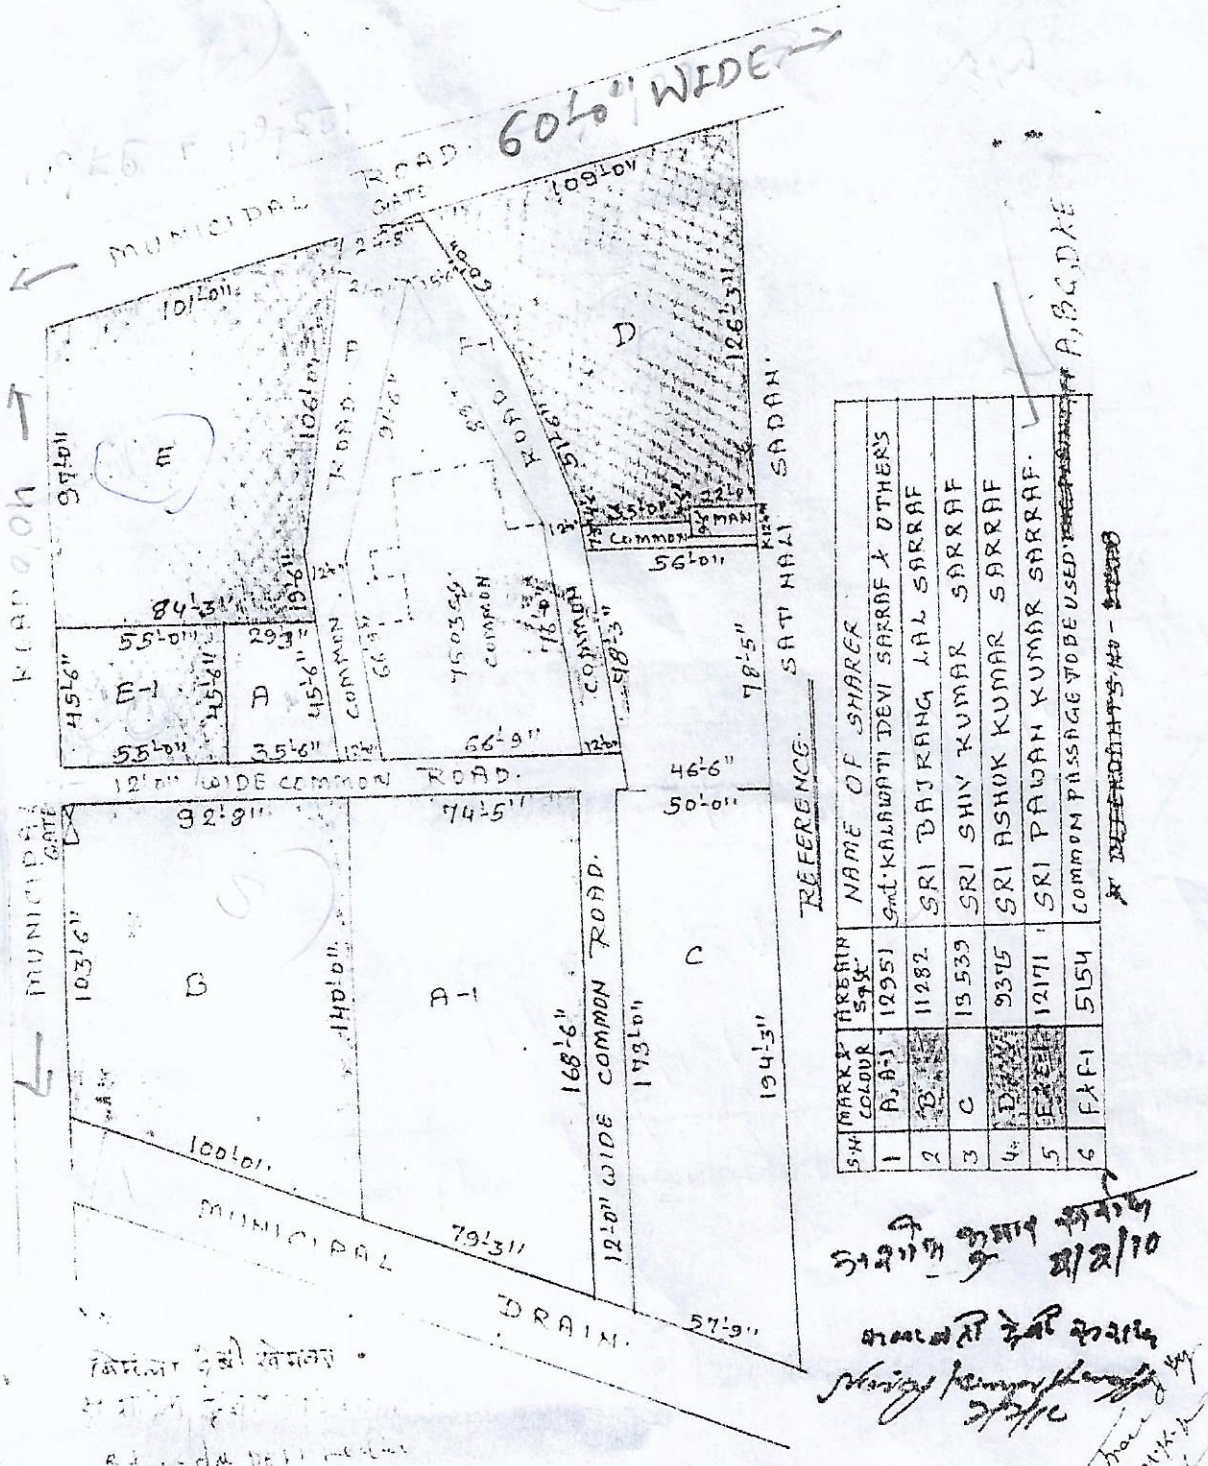

S.N	MARK & COLOUR	AREA in Sqft.	NAME OF SHARER
1	A, A-1	12951	Smt. KALAWATI DEVI SARRAF & OTHERS
2	B	11282	SRI BAJRANG LAL SARRAF
3	C	13539	SRI SHIV KUMAR SARRAF
4.	D	9375	SRI ASHOK KUMAR SARRAF
5	E & E-1	12171	SRI PAWAN KUMAR SARRAF.
6	F & F-1	5154	COMMON PASSAGE TO BE USED

23/12/10

Dilip Kumar Sharraff 2/2/10

(Lalita Agrawal)
Lalita Devi Agrawal
(Sumitra Rungta)
Sumitra Devi Rungta
2-2-2010
2.2.2010

ATTESTED
2/12/2010
NOTARY(REGD. No.-225/04
GOVT. OF JHARKHAND
Deoghar, Jharkhand(India)