PLAN OF LAND UNDER MOUZA:- BAGHMARA NO- 199 WITHIN DEOGHAR NAGAR NIGAM WARD NO- 2 J. B. NO-2919/ঘ ,2919/ঙ,2919/চ ,2919/ছ,2919/জ.. ,2919/ঝ .2919/ঞ, PART OF SURVEY PLOT NO- 164 SUB PLOT NO-135 AREA:-1200sqft. SHOWN IN RED COLOUR BELONGS TO SRI MAHESH KUMAR LATH S/O SRI OM PRAKASH LATH & NOW SOLD TO SRI GOPAL KUMAR S/O SAJJAN LAL OF COURT ROAD, JAMTARA, P.S- & DIST- JAMTARA, JHARKHAND.

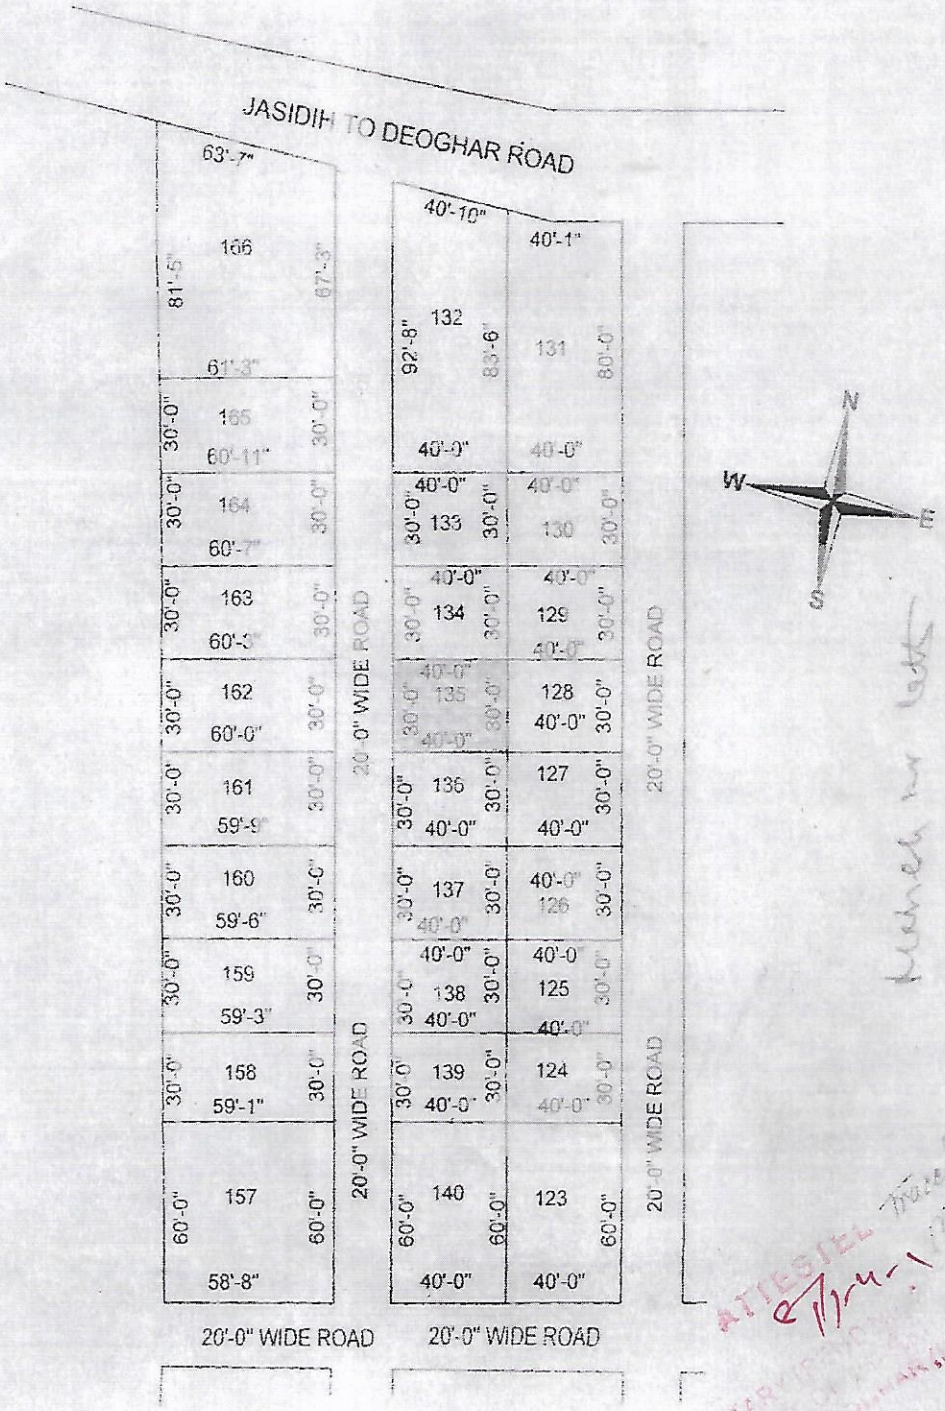

Kumar Lath

ATTESTED Tried By!
29/9/2022
NOTARY PUBLIC