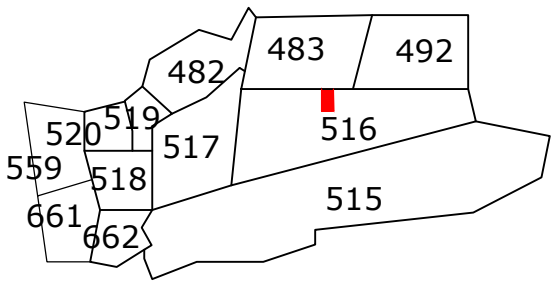

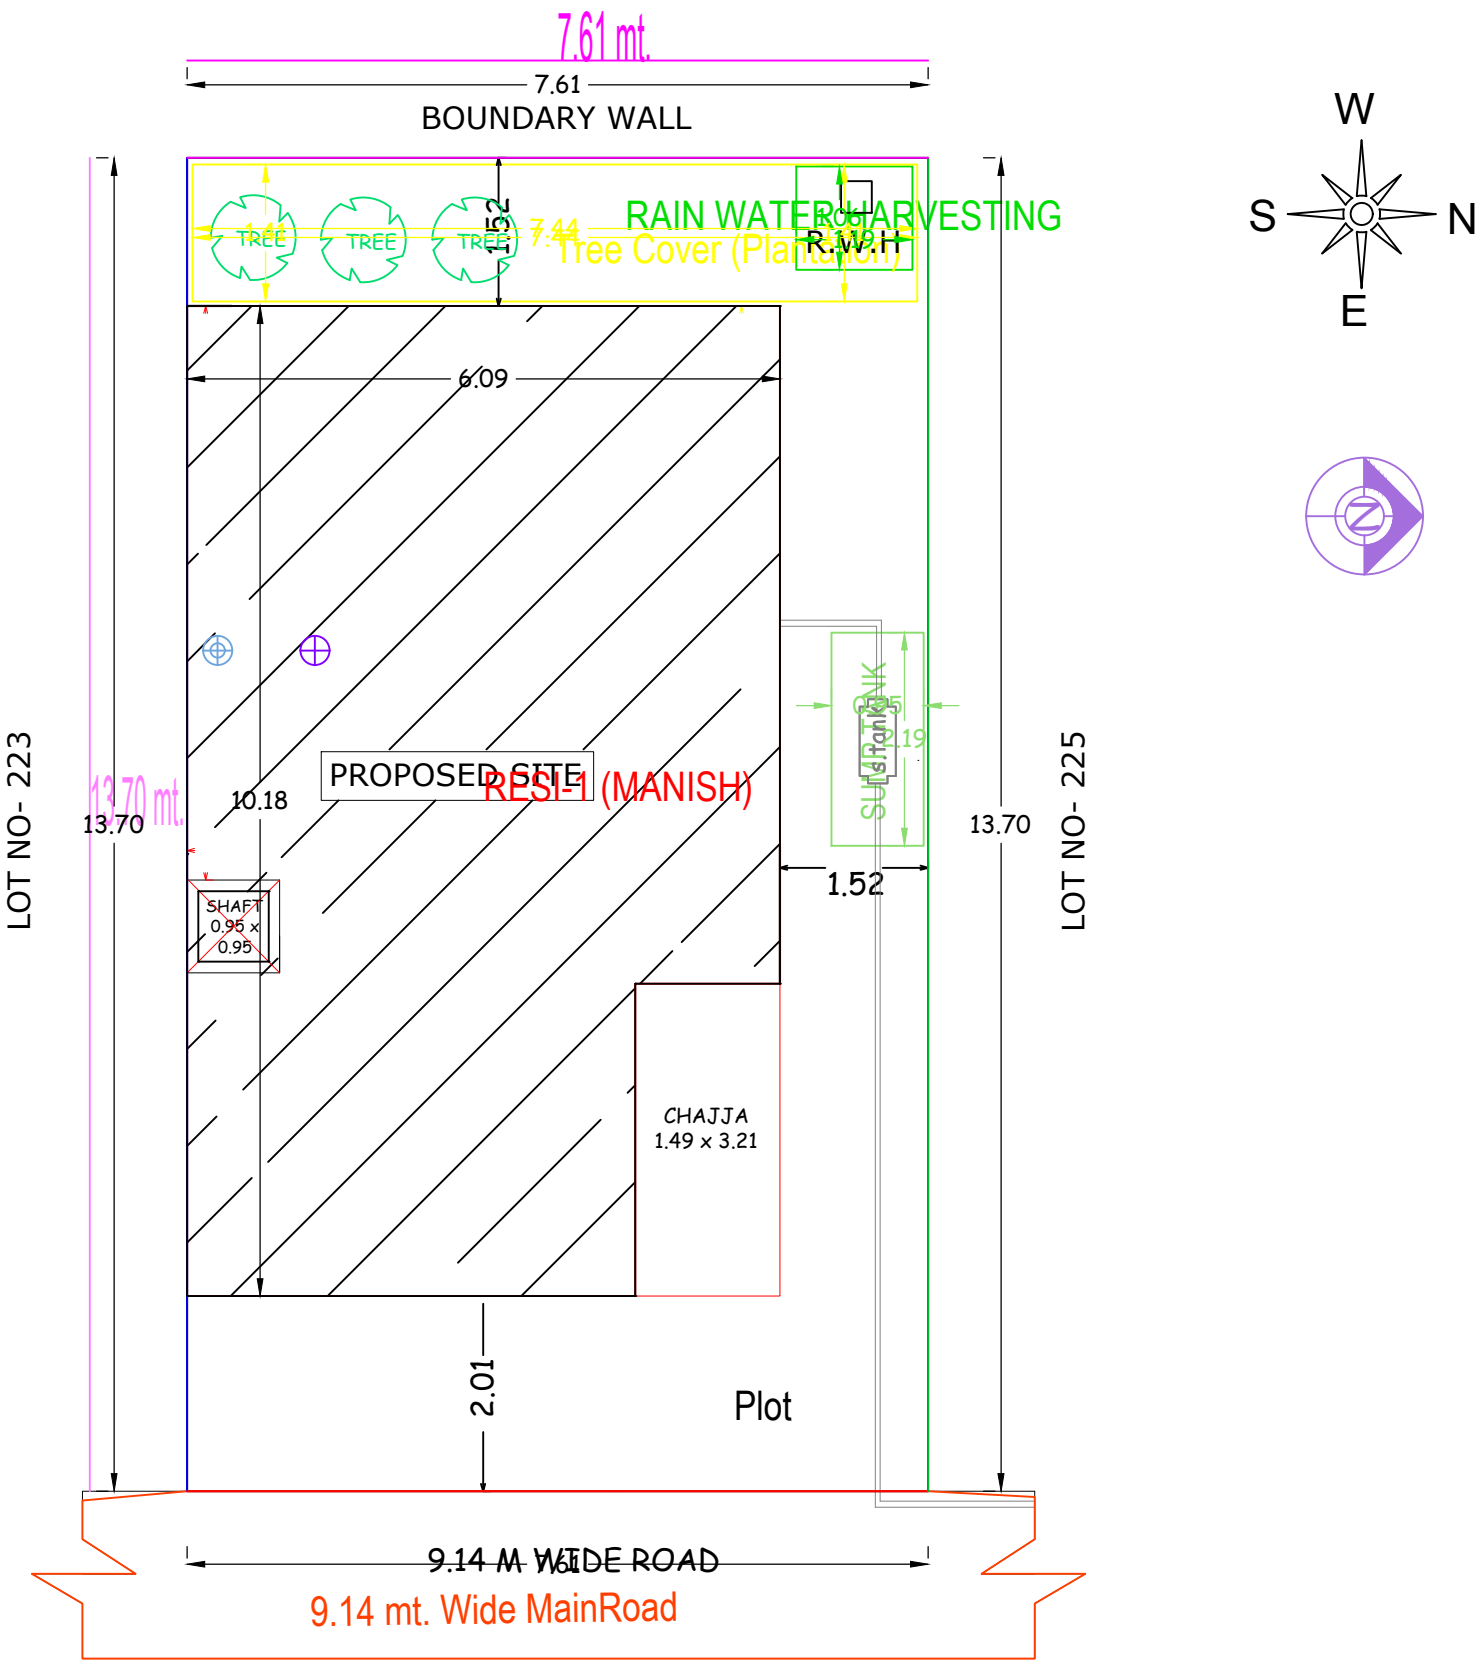

SITE PLAN

SITE PLAN